


2+00

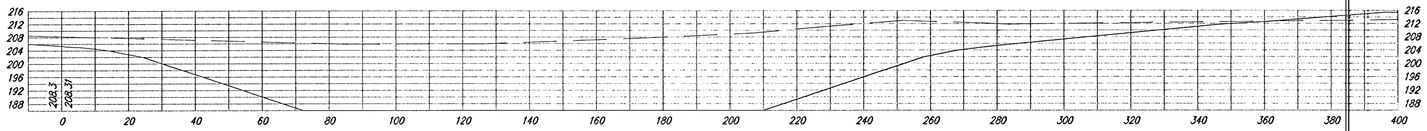


1+50

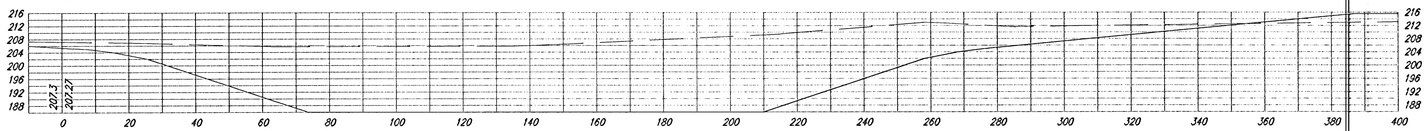


1+00

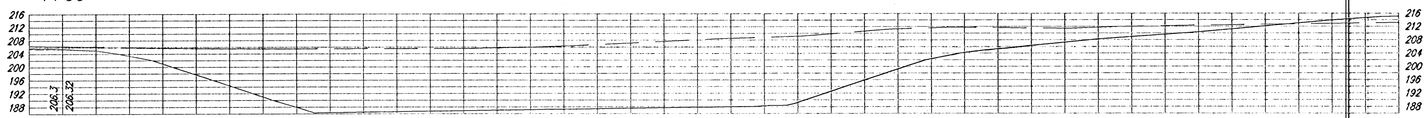


0+60

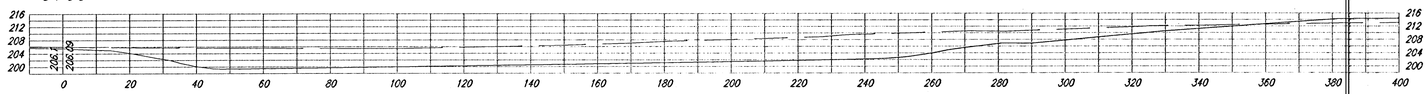

0+50

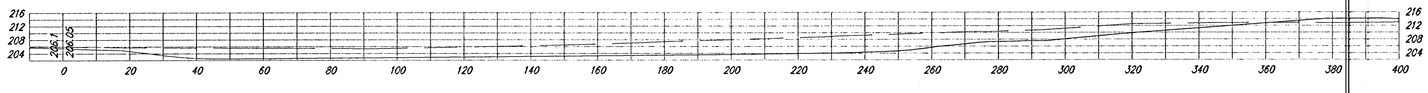

0+00

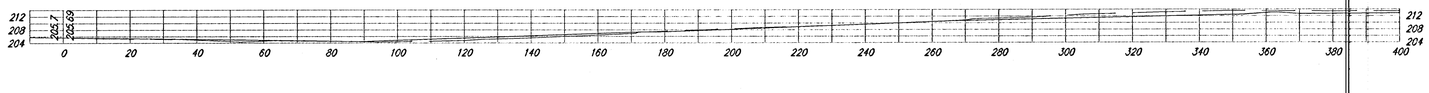

POND 3

Baughman Company, P.A. 315 Ella St. Wichita, KS 67211 P 316-262-7271 F 316-262-0147
ENGINEERING | SURVEYING | PLANNING | LANDSCAPE ARCHITECTURE

PROJECT NUMBER 468-84092

SHEET 40 OF 47

E:\Auburn Hills 16th\PondDS1.dwg