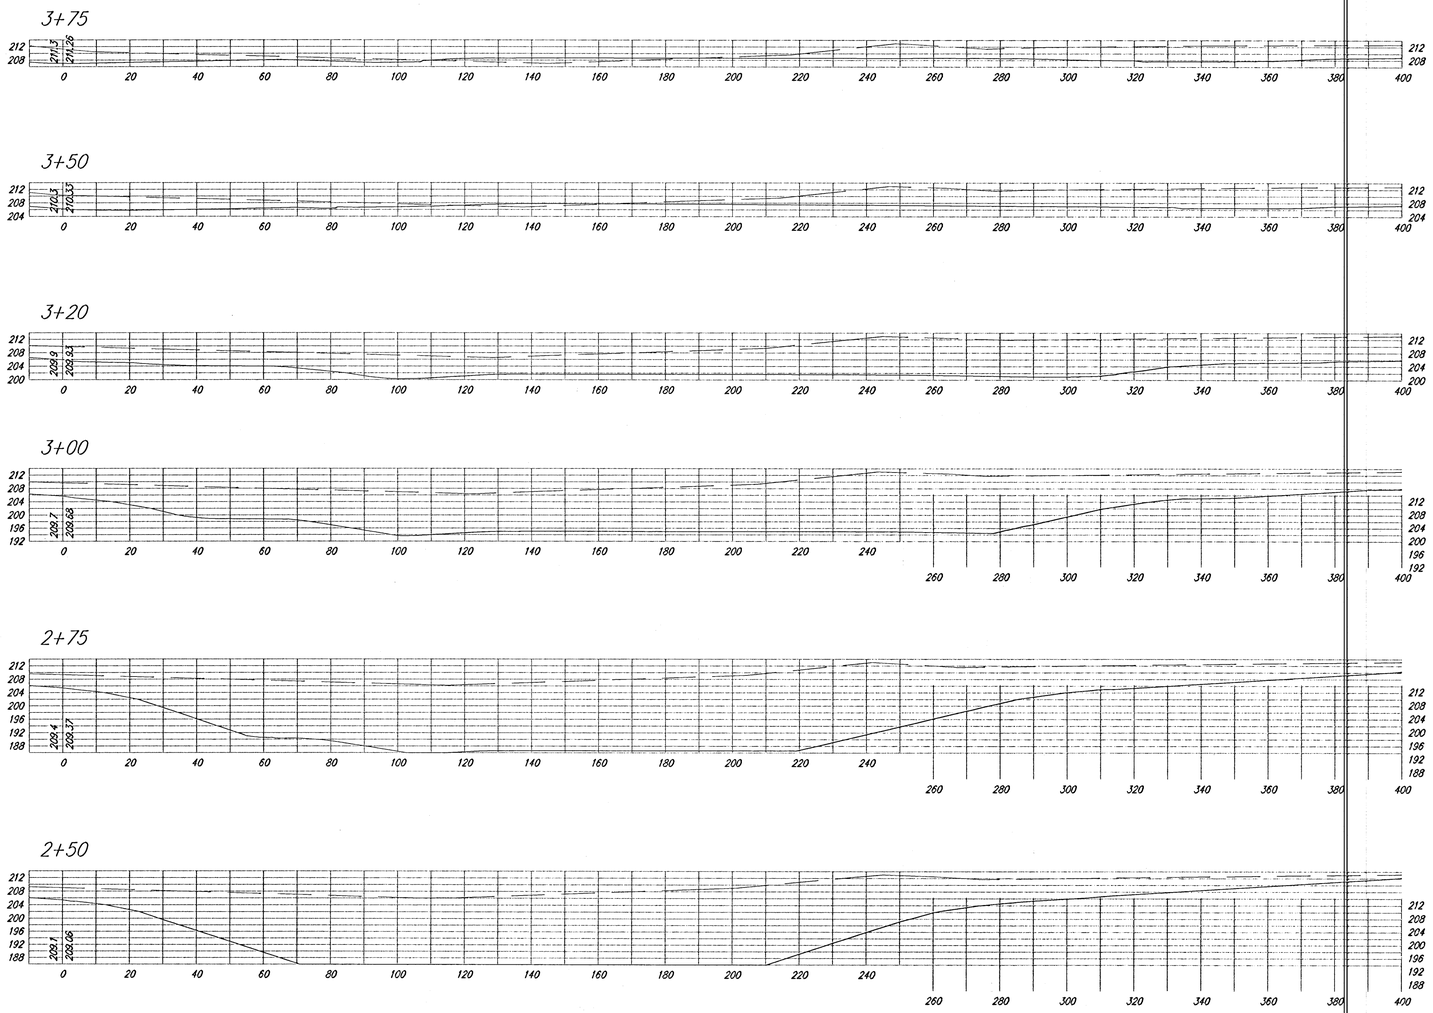

POND 3

Baughman

Baughman Company, P.A. 315 Ella St. Wichita, KS 67211 P 316-262-2271 F 316-262-0149
ENGINEERING | SURVEYING | PLANNING | LANDSCAPE ARCHITECTURE

PROJECT NUMBER
468-84092

SHEET
41 OF 47

E:\Auburn Hills 16th\PondXS1.dwg