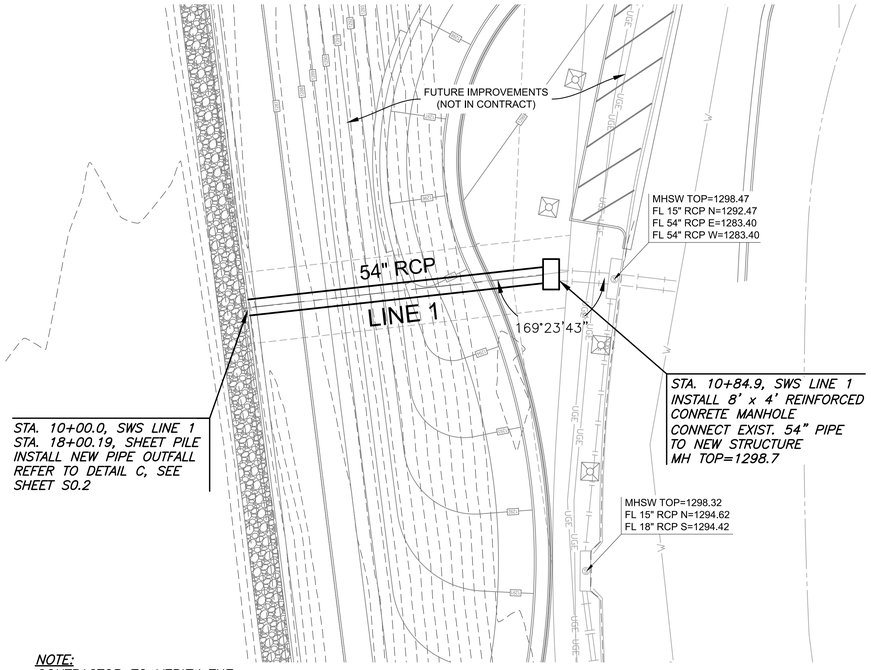

NOTE:
CONTRACTOR TO VERIFY THE DEPTH AND LOCATION OF EXISTING UTILITIES PRIOR TO CONSTRUCTION.

PLAN SWS LINE 1

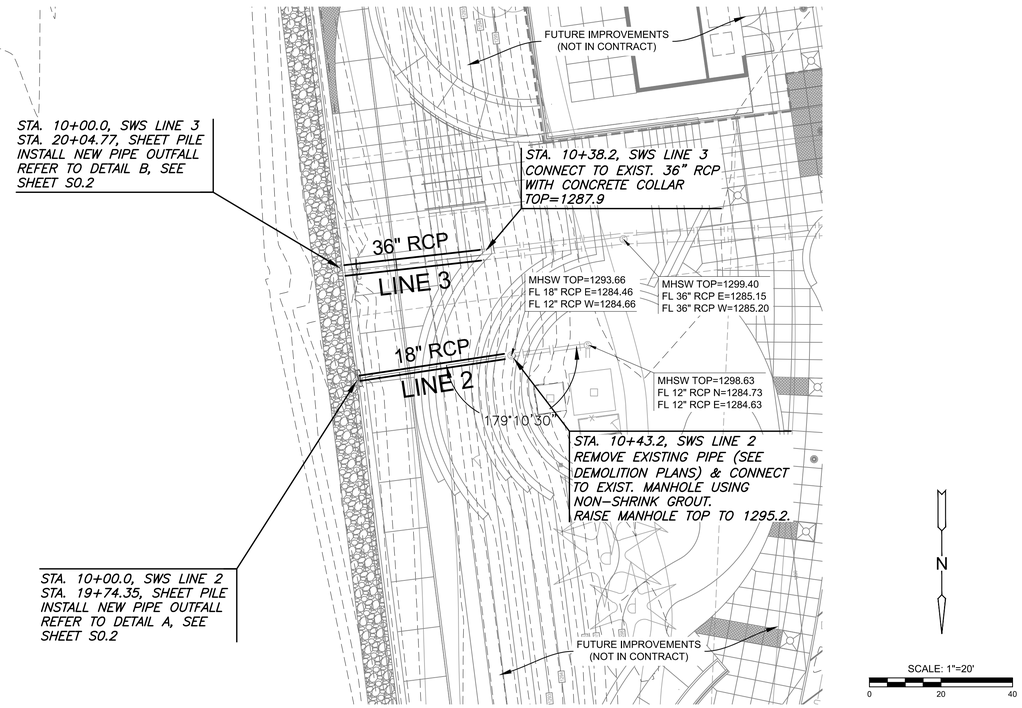

PLAN SWS LINE 2

PLAN SWS LINE 3

PLAN SWS LINE 1
PROFILE SWS LINE 1

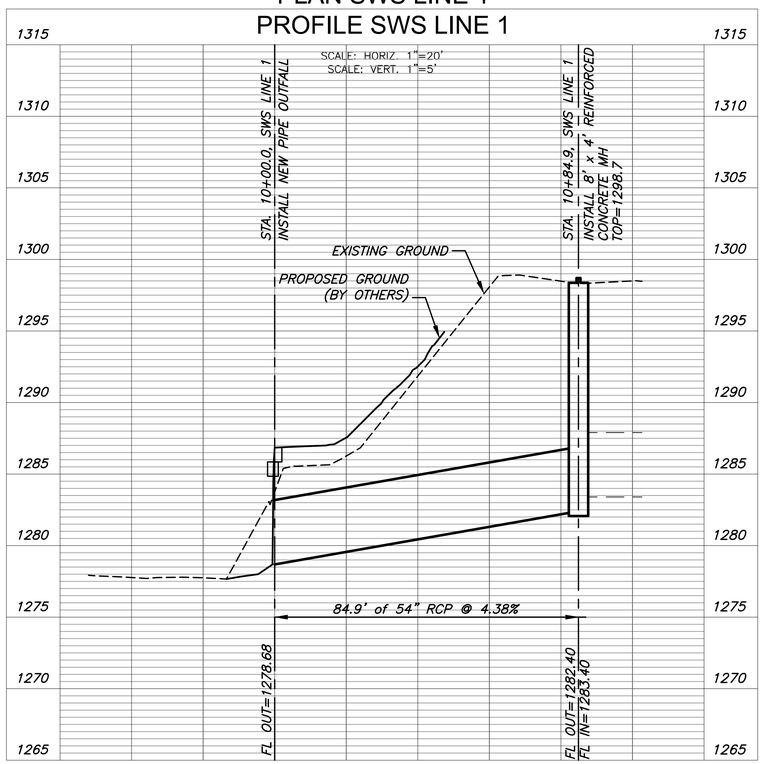

PLAN SWS LINE 2
PROFILE SWS LINE 2

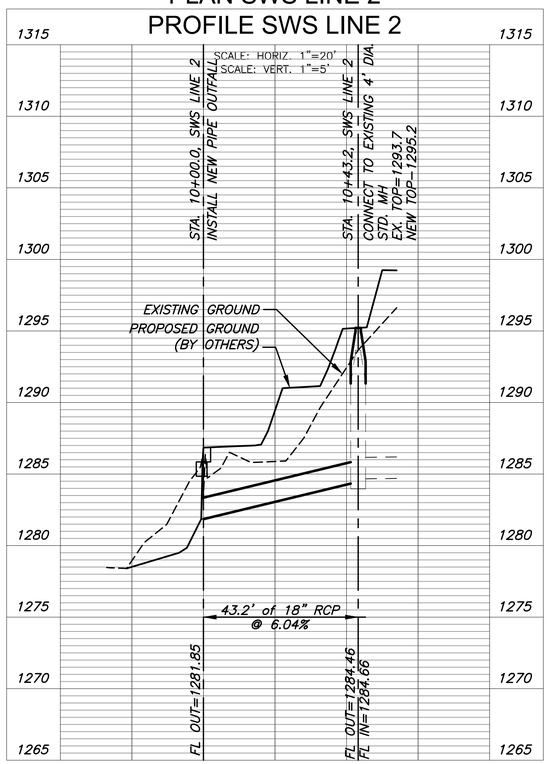

PLAN SWS LINE 3
PROFILE SWS LINE 3

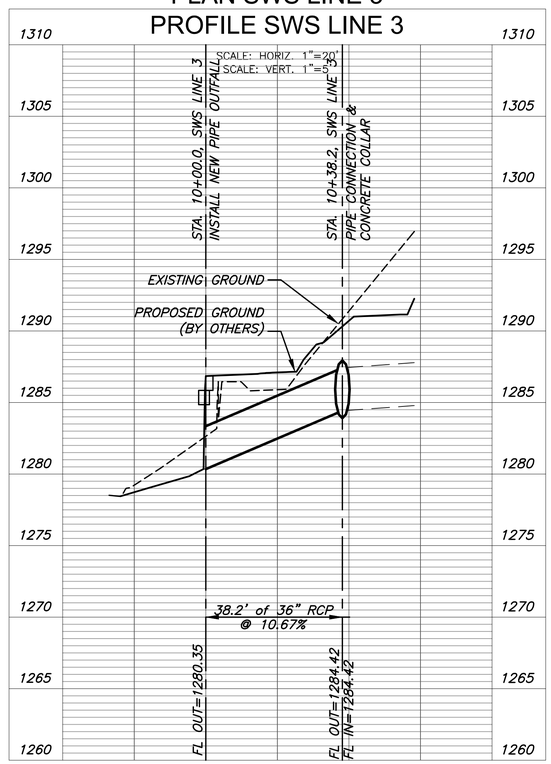

PRINTS ISSUED

DATE	PURPOSE	NO.
08.01.24	FOR BID & CONSTRUCTION	

RIVER CORRIDOR IMPROVEMENTS
WEST BANK - RIVERFRONT STADIUM
WICHITA, KS

LK ARCHITECTURE
345 Riverview, Suite 200, Wichita, KS 67203
T 316.268.0230 F 316.268.0205

SCOTT PRESTON EVANS
PROFESSIONAL ENGINEER
24103
8/1/24
KANSAS
PROFESSIONAL ENGINEER

CONTACT:
DRAWN: BJL
CHECKED: SPE
PROJECT NUMBER: 24103
SHEET TITLE: SWS LINES
SHEET NUMBER: C3.0

MKEC
Wichita, KS • 316.684.9600
MKEC Project No. 2401010042