PLOTTED: Wednesday, July 31, 2024 @ 12:24PM




TYPICAL SPACING
FOR 4" DOUBLE LINE

A

SCALE: NTS

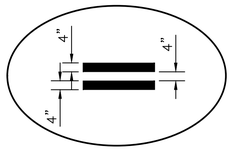


TYPICAL SPACING
FOR 6" BROKEN LANE LINES
& 4" BROKEN LINES

B

SCALE: NTS

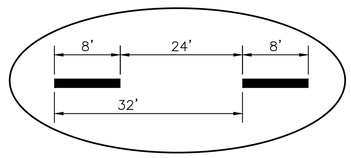


TWO WAY LEFT TURN DETAIL

C

SCALE: NTS

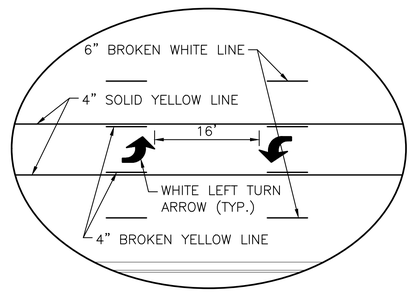


SIGN INSTALLATION
CURBED STREET

D

SCALE: NTS

NOTE: IF SIGN IS TO BE INSTALLED ADJACENT TO A NON-CURB STREET, ADJUSTMENTS MAY NEED TO BE MADE TO SIGN HEIGHT AND LOCATION AS DIRECTED BY THE ENGINEER.

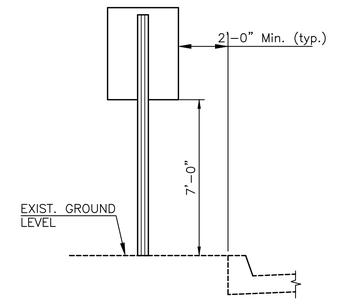MKEC
Wichita, KS • 316.684.9600

PAVING PLANS FOR

# RIDGE ROAD WIDENING

WICHITA, KANSAS

PAVEMENT MARKING
& SIGNING DETAILS

PROJECT NO.
472-2023-085940

SCALE
NTS

| DRAWN | DESIGNED | CHECKED |
|---|---|---|
| RAM | JRA | JRA |

| NO. | REVISION | DATE |
|---|---|---|

SHEET NO.
23 OF 35

©2024 MKEC ENGINEERING, INC. ALL RIGHTS RESERVED WWW.MKEC.COM THESE DRAWINGS AND THEIR CONTENTS, INCLUDING, BUT NOT LIMITED TO, ALL CONCEPTS, DESIGNS, & IDEAS ARE THE EXCLUSIVE PROPERTY OF MKEC ENGINEERING, INC. (MKEC), AND MAY NOT BE USED OR REPRODUCED IN ANY WAY WITHOUT THE EXPRESS CONSENT OF MKEC.

J:\PROJECTS\2022\220101059_PH 1\500_RIDGE ROAD WIDENING\00 220593 CAD\SHTS\05 CIVIL\PAV\220593_PAVEMENT MARKING DETAILS.DWG