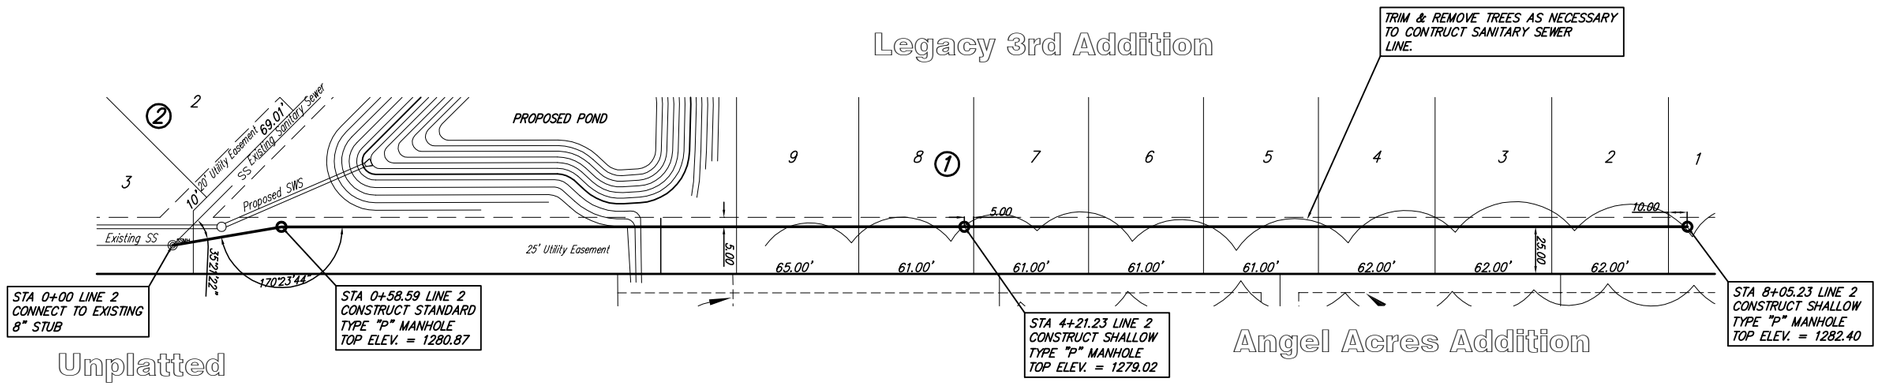

SCALE: Plan 1" = 40'
Profile 1" = 40' Horiz.
1" = 5' Vert.

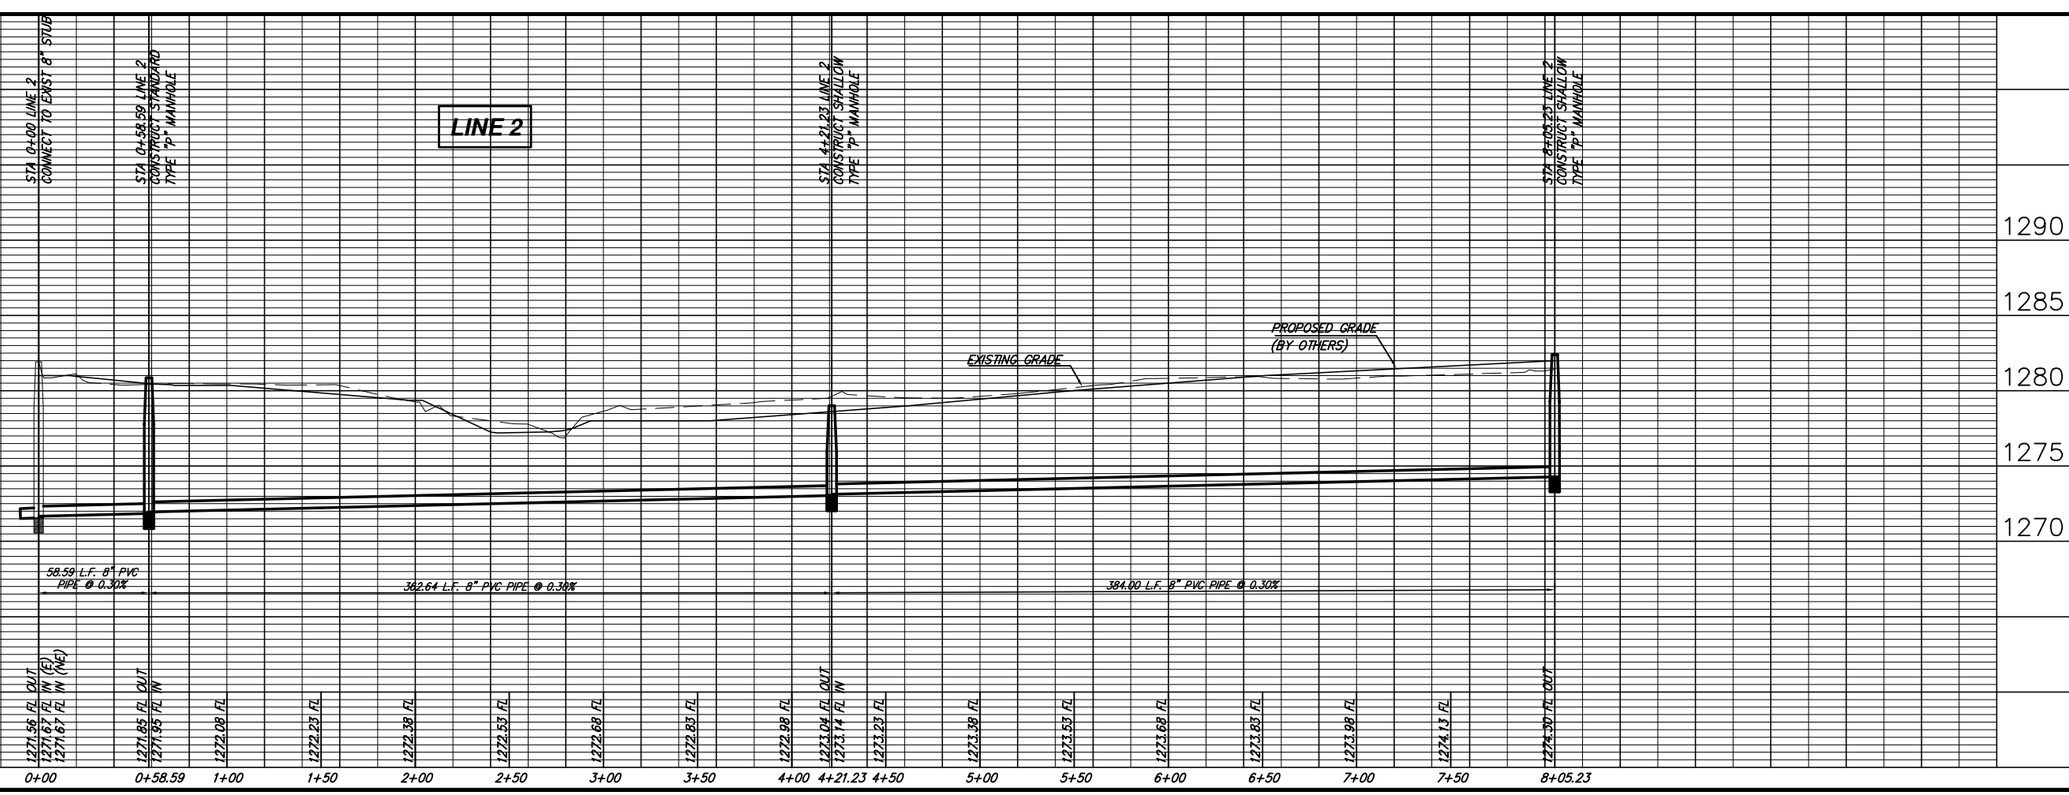

Ruggles & Bohm, P.A.
Engineering, Surveying, Land Planning
804 North Main
Wichita, Kansas 67203
(316) 264-4203
(316) 264-4211 fax
E-mail: rb@ruglesbohm.com
www.ruglesbohm.com

DESIGN KWL	DRAWN RLS
UTILITY	DATE Jan. 16, 2007
	REVISED
	REVIEW
PROJECT NUMBER XXX-XXXXX	DRAWING FILE SWS 2

Legacy 3rd Addition
SWS Line 2
WICHITA, KANSAS

RB JOB 3011E
SHEET 3 of 16