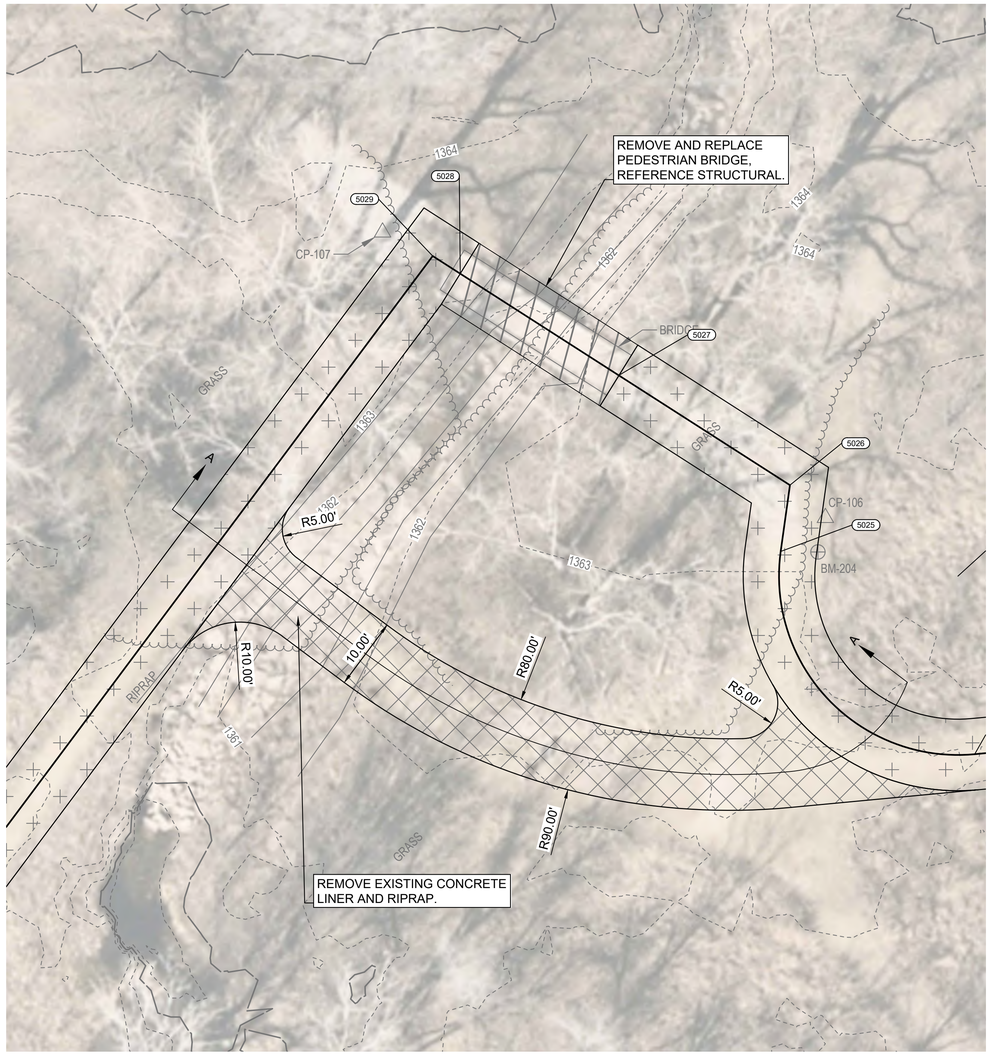

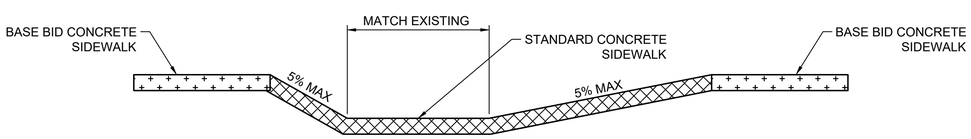

SECTION A-A LOW WATER CROSSING (ADD ALTERNATE #2

NOT TO SCALE

0 10' 20'

PAVING LEGEND

- PROPOSED 6" CONCRETE PAVEMENT
- PROPOSED 4" SIDEWALK
- ADD ALTERNATE CONCRETE
- PEDESTRIAN BRIDGE

PEC
PROFESSIONAL ENGINEERING CONSULTANTS
303 SOUTH TOPEKA
WICHITA, KS 67202
316-262-2691 www.pec1.com

CITY OF WICHITA

JOSHUA GOLKA LICENSED 24136 01/24/2025 KANSAS PROFESSIONAL ENGINEER

CHISHOLM CREEK PARK NORTH IMPROVEMENTS

N WOODLAWN BLVD, WICHITA, KS 67220

Issue:		
1	ISSUED FOR BID	01/24/25

JOB NO.	247042-001
DATE	24 JANUARY 2025
PM	JAG
DESIGNED BY	JAG
DRAWN BY	BAB
CHECKED BY	DRC

BRIDGE REPLACEMENT PLAN

CS109

SAVED 1/22/2025 5:09:54 PM BY BENJAMIN.BOCKOVER
PLOTTED 1/24/2025 10:29:31 AM BY BENJAMIN BOCKOVER
U:\WICHITA-CIVIL\2024\247042\001\2PD4_PLANS\030247042-001-CS109.DWG