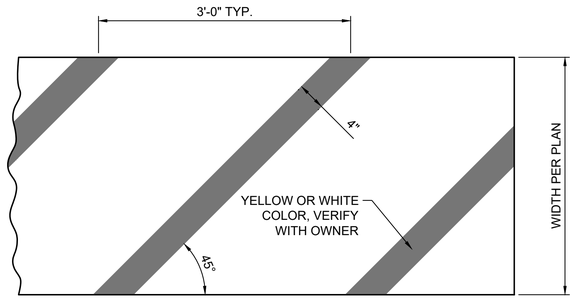

STRIPING CROSS HATCH DETAIL

NOT TO SCALE

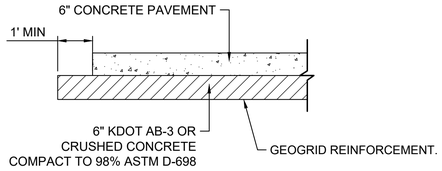

CONCRETE PAVEMENT NOTES

1. COLORED PAVEMENT SHALL BE DAVIS COLORS MOCHA 6058.

TYPICAL CONCRETE PAVEMENT SECTION (FOR PARKING AND DRIVE)

NOT TO SCALE

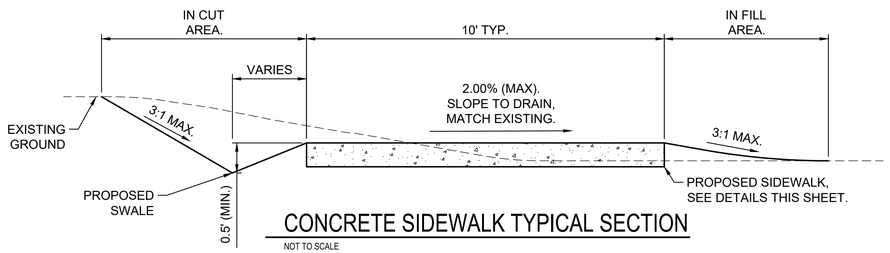

CONCRETE SIDEWALK TYPICAL SECTION

NOT TO SCALE

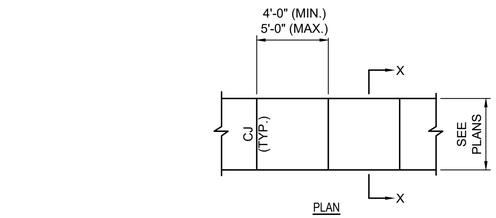

CONCRETE WALK NOTES

1. THICKENED EDGE ONLY REQUIRED AT ABUTMENT TO BUILDING, WALL, AND EXISTING PAVEMENT.
2. 4" SLAB THICKNESS UNLESS SPECIFIED OTHERWISE ON THE PLAN SHEET. 4000 PSI 28 DAY COMPRESSIVE STRENGTH (CLASS 1).
3. NO SAWN CONTRACTION JOINTS WILL BE ALLOWED.
4. SURFACE TO HAVE A MEDIUM BROOM FINISH.
5. FIBER MESH REINFORCEMENT IS AN ALLOWED ALTERNATIVE TO WWF.

CONCRETE WALK DETAILS (FOR TRAIL)

NOT TO SCALE

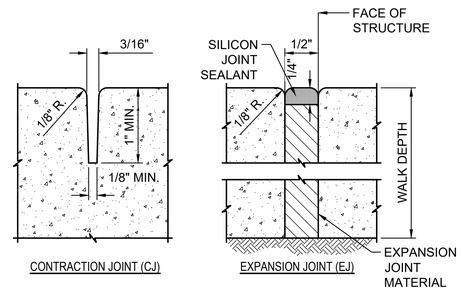

CONCRETE WALK JOINT NOTES

1. PROVIDE 1/2" EXPANSION JOINT MATERIAL AT ALL LOCATIONS WHERE NEW CONCRETE ABUTS EXISTING OR NEW STRUCTURES AND AT BACK OF CURB.

CONCRETE WALK JOINT DETAILS

NOT TO SCALE

PEC
PROFESSIONAL ENGINEERING CONSULTANTS
303 SOUTH TOPEKA
WICHITA, KS 67202
316-262-2691 www.pec1.com

CITY OF WICHITA

JOSHUA GOLKA LICENSED 24136 01/24/2025 KANSAS PROFESSIONAL ENGINEER

CHISHOLM CREEK PARK NORTH IMPROVEMENTS

N WOODLAWN BLVD, WICHITA, KS 67220

Issue:		
1	ISSUED FOR BID	01/24/25

JOB NO.	247042-001
DATE	24 JANUARY 2025
PM	JAG
DESIGNED BY	JAG
DRAWN BY	BAB
CHECKED BY	DRC

SITE DETAILS SHEET

CS501

SAVED 1/24/2025 10:12:53 AM BY BENJAMIN.BOCKOVER
PLOTTED 1/24/2025 10:29:43 AM BY BENJAMIN.BOCKOVER
U:\WICHITA-CIVIL\2024\247042\00\12PD4_PLANS\230247042-001-CS501.DWG