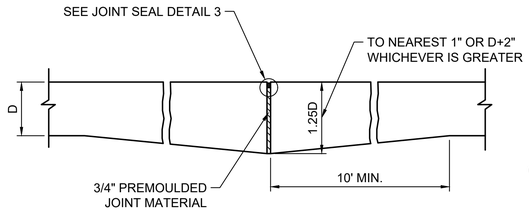

THICKENED EDGE JOINT DETAIL (T)

NOT TO SCALE

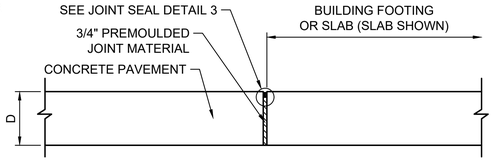

BUTT JOINT DETAIL (B)

NOT TO SCALE

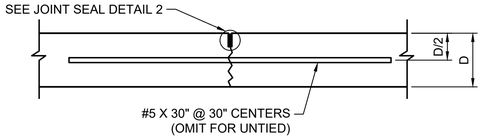

SAWED CONTRACTION JOINT DETAIL (G, GU)

NOT TO SCALE

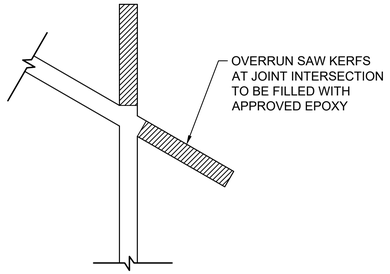

KERF DETAIL

NOT TO SCALE

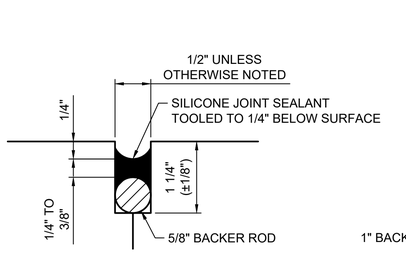

DETAIL 1

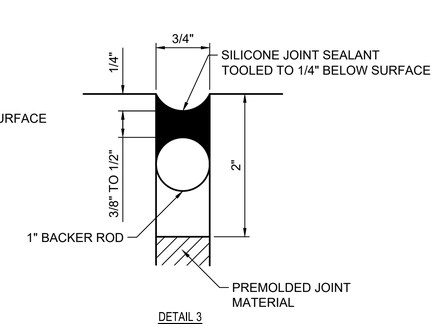

DETAIL 3

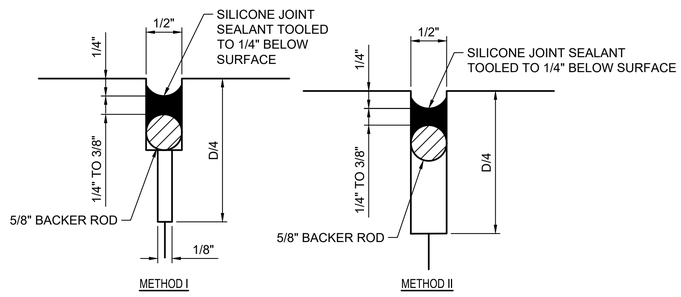

DETAIL 2

JOINT SEAL DETAILS

NOT TO SCALE

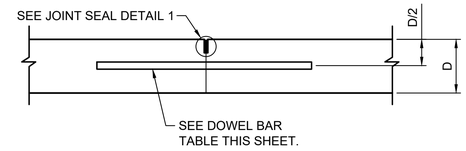

DOWELED CONSTRUCTION JOINT DETAIL (D)

NOT TO SCALE

DOWEL BAR TABLE			
D	DIA.	L	S
5-7 IN	3/4 IN	18 IN	12 IN
7.5-12 IN	1 IN	18 IN	12 IN
12.5-16 IN	1-1/4 IN	20 IN	15 IN

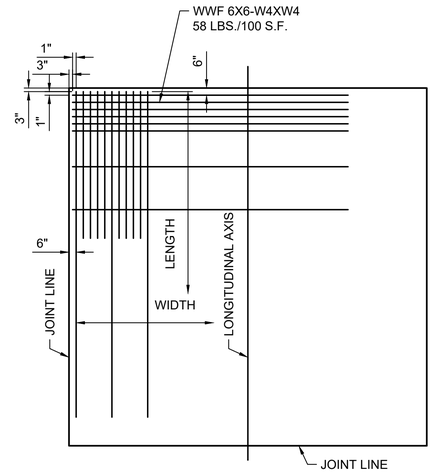

WELDED WIRE FABRIC

WELDED WIRE FABRIC NOTES

1. REINFORCING FABRIC SHALL BE FURNISHED IN SHEETS. THE CONTRACTOR MAY PROVIDE A DIFFERENT PATTERN OF FABRIC AS LONG AS MINIMUM OF 0.08 SQ. IN./FT. OF REINFORCING IS PROVIDED IN EACH DIRECTION.
2. WELDED WIRE FABRIC SHALL BE CUT IN THE FIELD AS REQUIRED TO CONFORM TO THE SHAPE OF THE PANEL TO BE REINFORCED.
3. FABRIC SHEETS SHALL BE OVERLAP SPLICED AS APPLICABLE AND AS DETAILED BELOW.

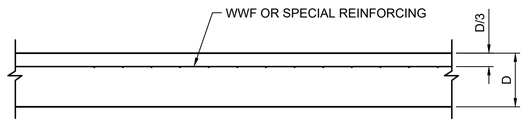

SECTION THRU PAVEMENT

TYPICAL SLAB REINFORCING DETAIL

NOT TO SCALE

PEC
PROFESSIONAL ENGINEERING CONSULTANTS
303 SOUTH TOPEKA
WICHITA, KS 67202
316-262-2691 www.pec1.com

CITY OF WICHITA

JOSHUA GOLKA LICENSED 24136 01/24/2025 KANSAS PROFESSIONAL ENGINEER

CHISHOLM CREEK PARK NORTH IMPROVEMENTS

N WOODLAWN BLVD, WICHITA, KS 67220

Issue:		
1	ISSUED FOR BID	01/24/25

JOB NO.	247042-001
DATE	24 JANUARY 2025
PM	JAG
DESIGNED BY	JAG
DRAWN BY	BAB
CHECKED BY	DRC

JOINTING DETAILS SHEET

CS502

SAVED 12/5/2024 1:41:40 PM BY BENJAMIN.BOCKOVER
PLOTTED 1/24/2025 10:29:47 AM BY BENJAMIN.BOCKOVER
U:\WICHITA-CIVIL\2024\247042001\2PD4_PLANS\Q30\247042-001-CS502.DWG