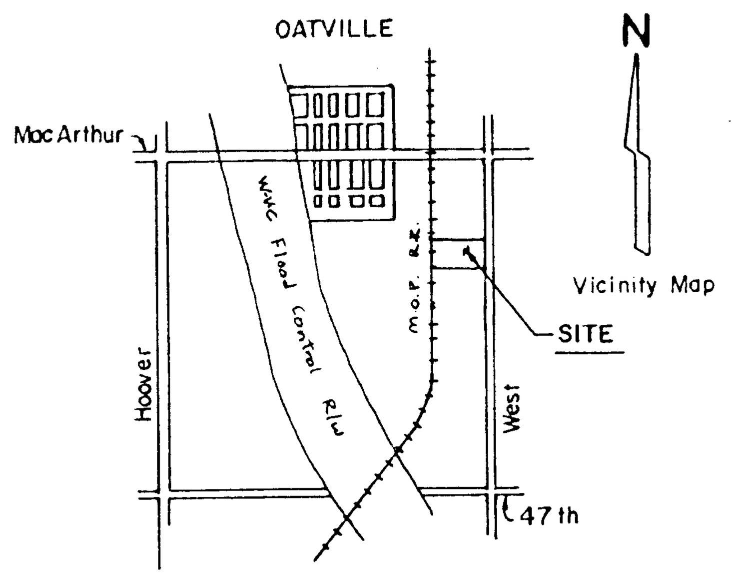

DRAINAGE PLAN
for
DULING INDUSTRIAL 2ND ADDITION
Sedgwick Co., Ks.

Thimble -
N.E. Cor. Sec. 14,
T.28S, R 1W of the
6th P.M. Sedgwick
Co., Ks.

N

1" = 60'
• = Iron
90-042-SD

LEGAL DESCRIPTION-

A tract of land described as that part of the NE 1/4 of Section 14, T28S, R1W of the 6th P.M., Sedgwick County, Kansas, lying East of the Missouri Pacific Railroad Right-of-way, except the North 1322.00 feet and also except the South 851.91 feet thereof, containing 10.31 acres more or less.

LEGEND

G = Gas Main (Arkla Energy Resources)
OE = Overhead Electric
UP = Utility Pole
UT = Underground Telephone
84.0 = Spot Elevation

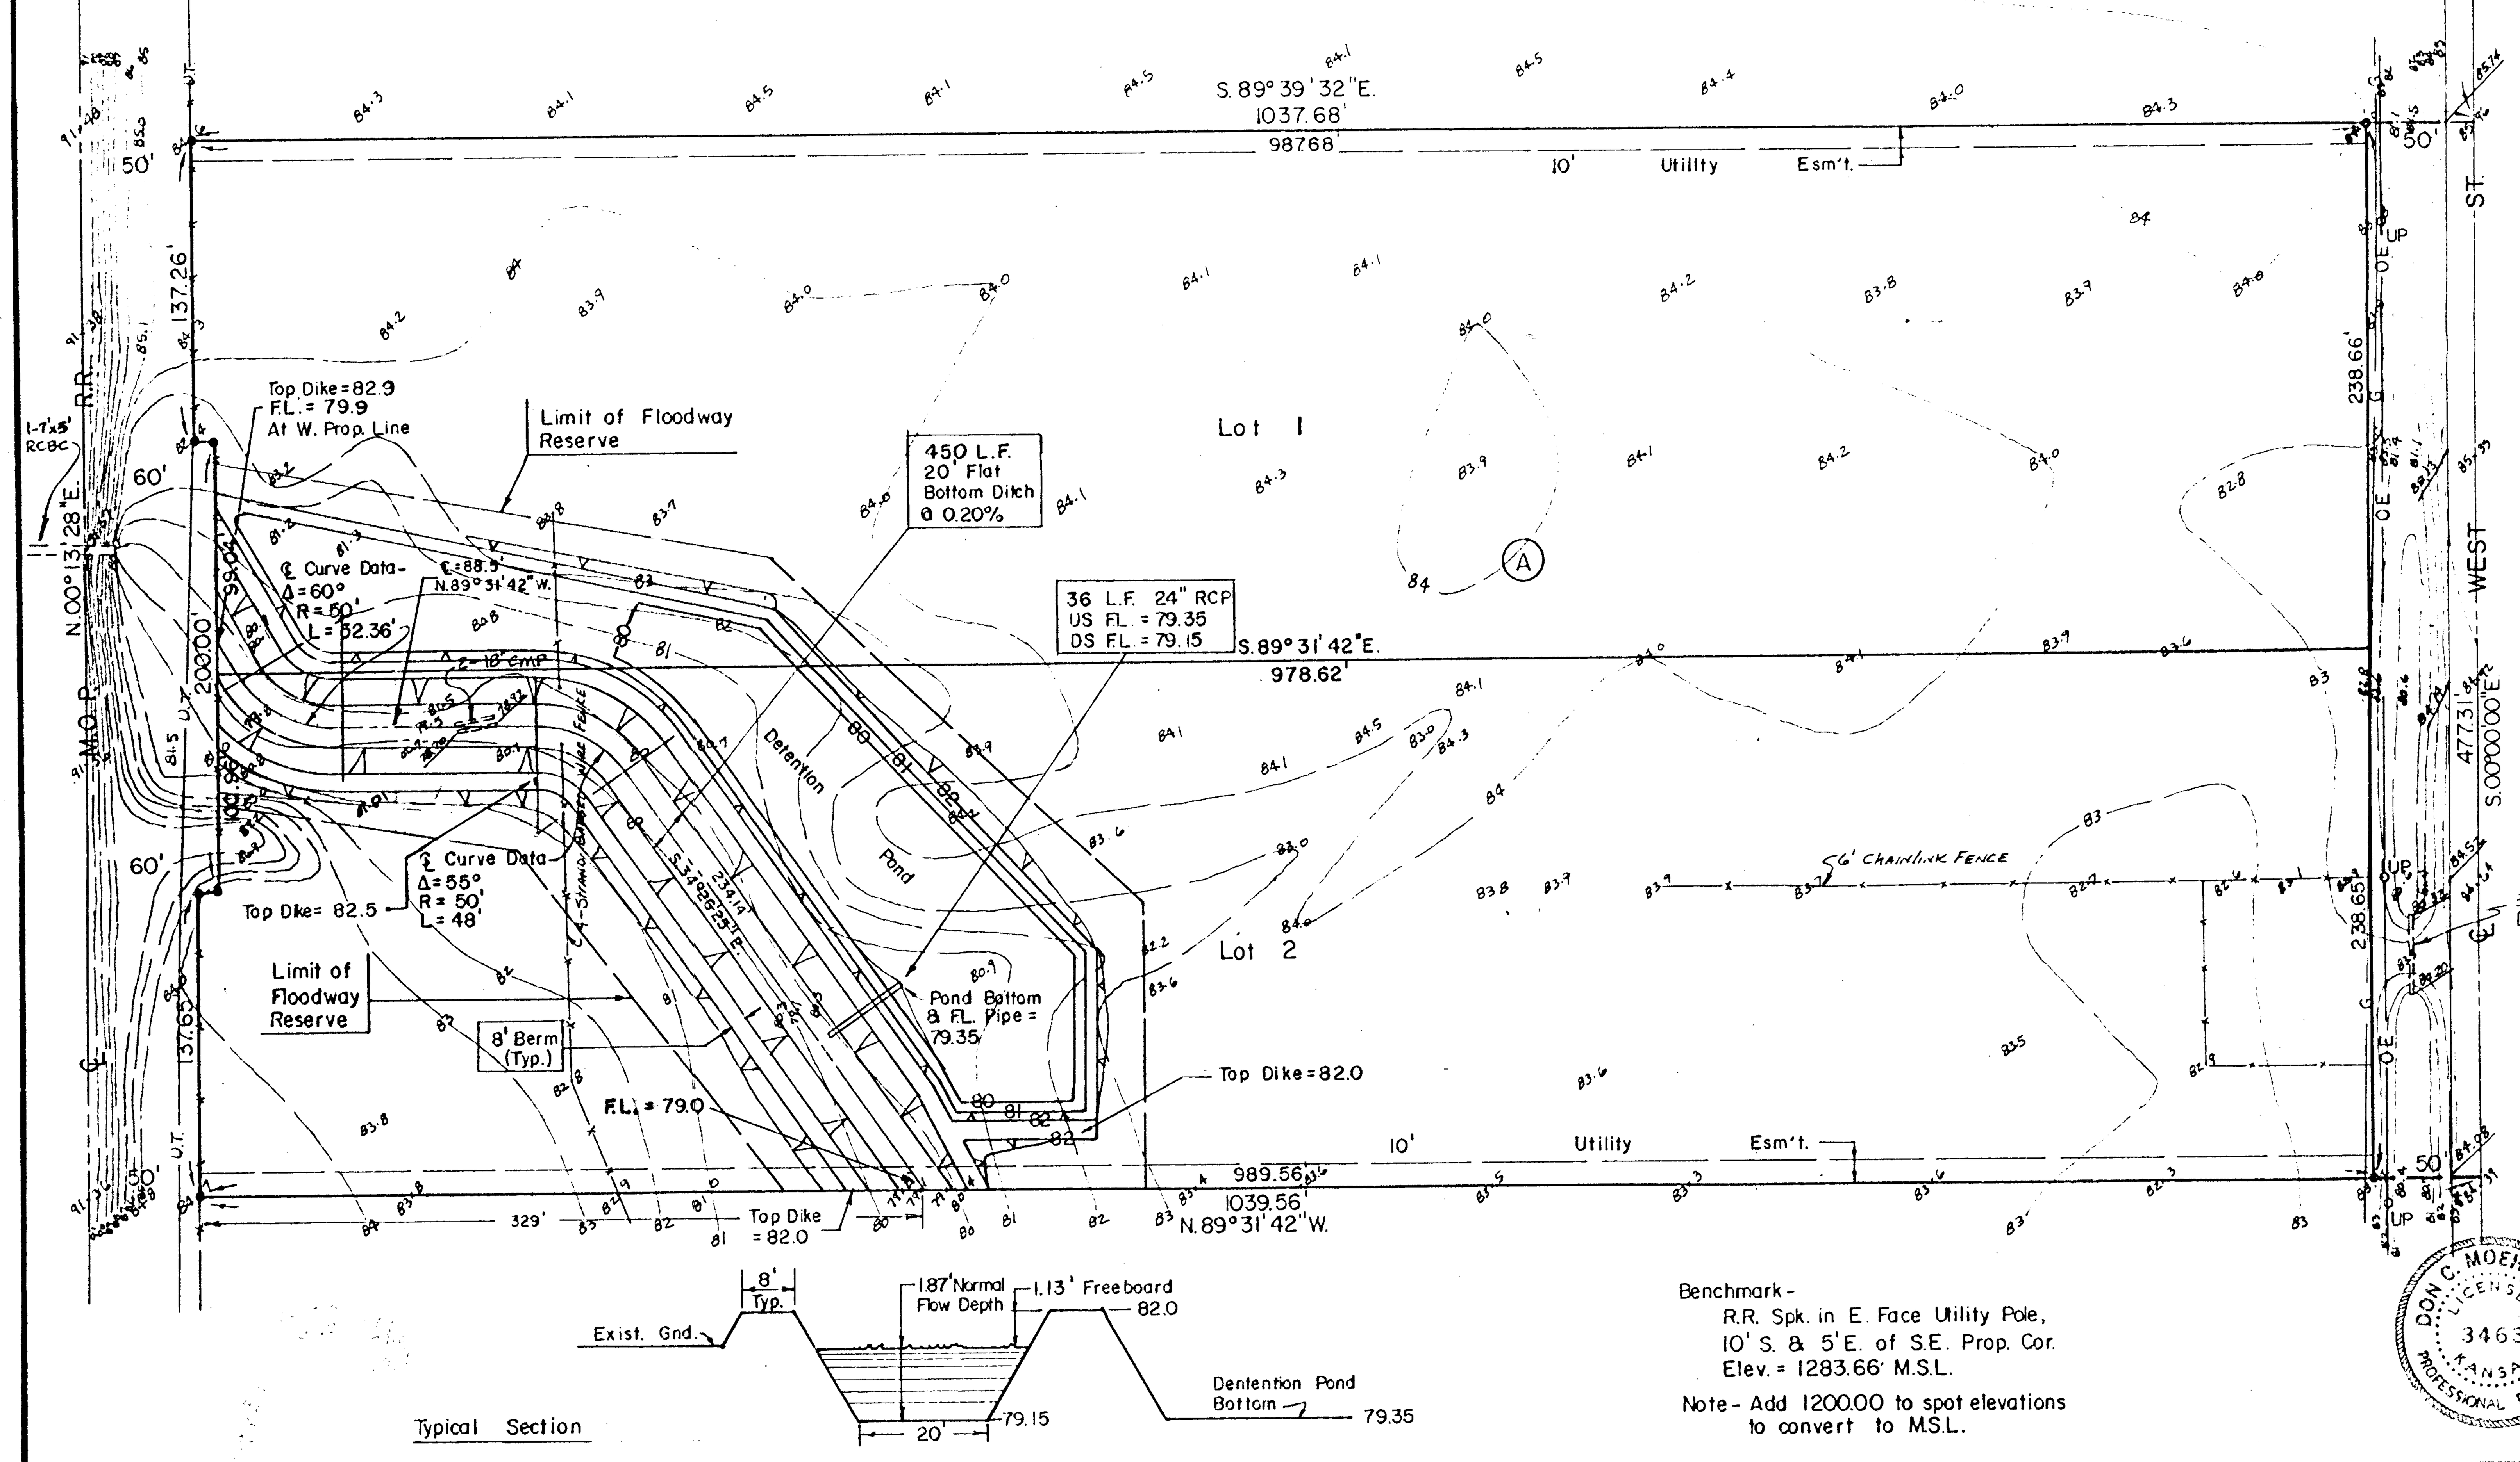

Benchmark -
R.R. Spk. in E. Face Utility Pole,
10' S. & 5' E. of S.E. Prop. Cor.
Elev. = 1283.66' M.S.L.

Note - Add 1200.00 to spot elevations to convert to M.S.L.

MOEHRING & ASSOCIATES
CONSULTING ENGINEERS
WICHITA
Oct. 4, 1990

DON C. MOEHRING II
LICENSED
3463
KANSAS
PROFESSIONAL ENGINEER

DON C. MOEHRING II
REGISTERED
LS-936
KANSAS
LAND SURVEYOR