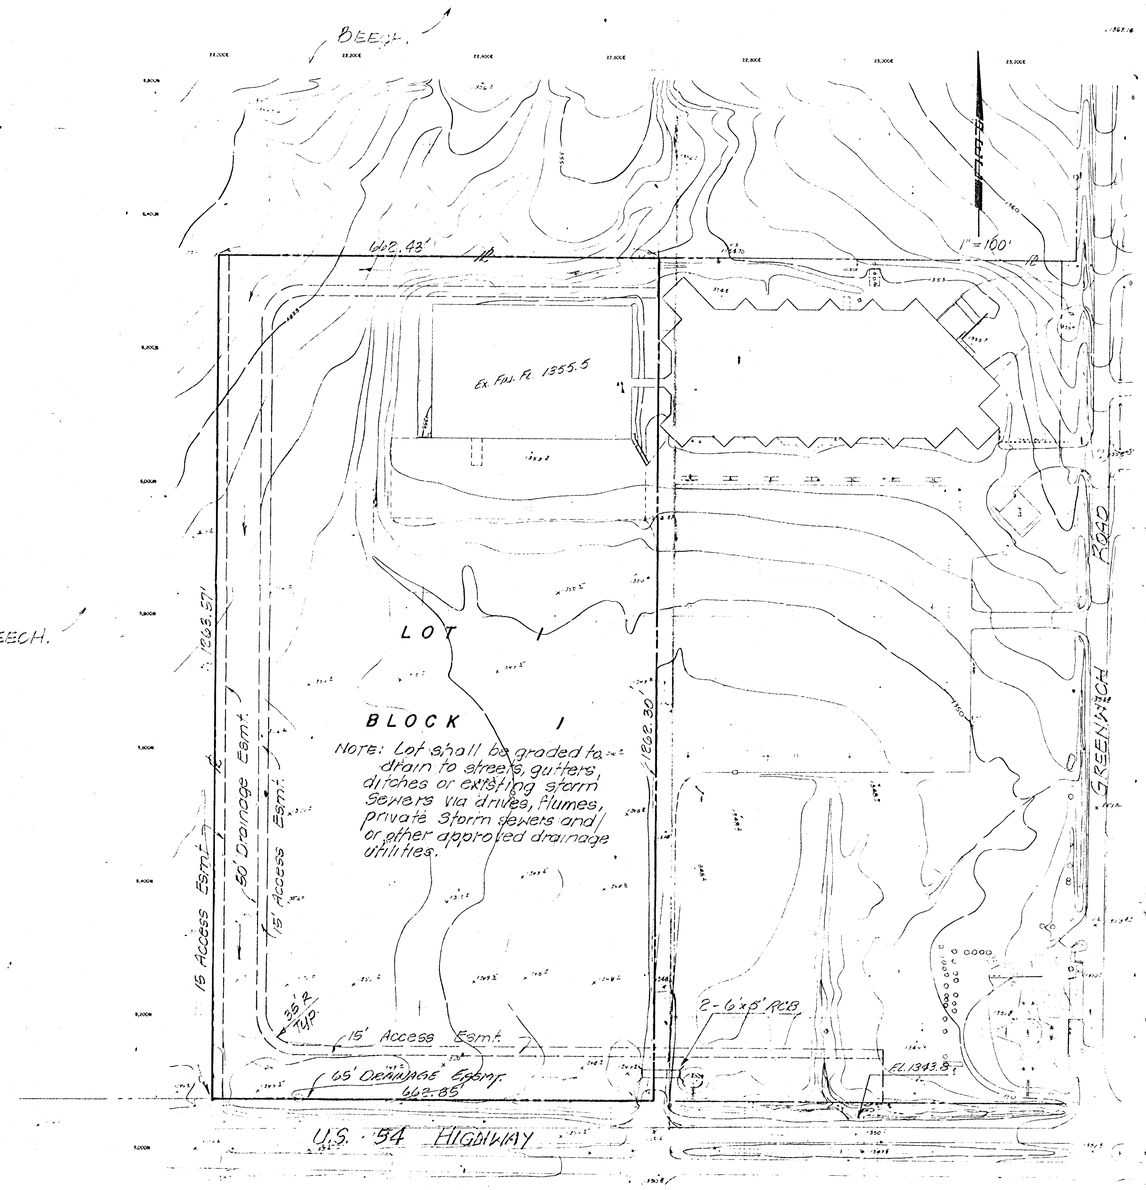

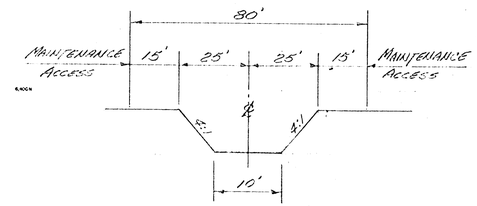

TYPICAL SECTION
CHANNEL
(West & South sides)

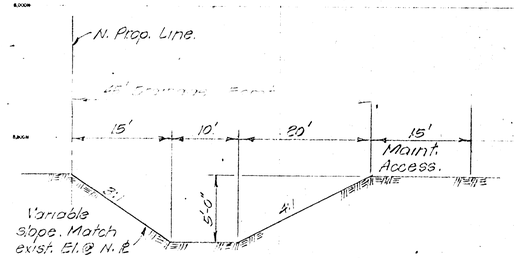

TYPICAL SECTION
Channel along north Prop. Line.

No.	Revision	By	Date

DRAINAGE CONCEPT
CHELSEA BROOKE ADDITION

PROFESSIONAL ENGINEERING CONSULTANTS, P.A.
ENGINEERS
WICHITA, KANSAS

Designed by RWL | Job No. 36-83275 | Sht. 1 of 1
Drawn by GW | Date 11-14-84