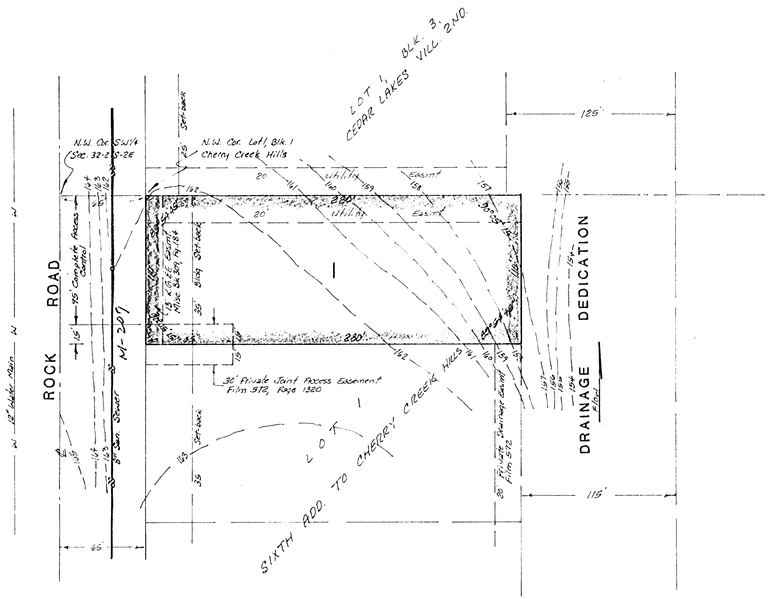

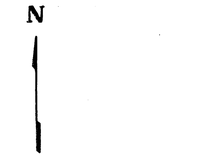

ELEV= City Datum (Jan 1982)

BENCH MARK:
City Standard Disc. at West end of hubguard on bridge 350' East of Rock Rd on Bluestem
Elev. = 1512.40 City Datum

SKETCH PLAT

EIGHTH ADDITION TO CHERRY CREEK HILLS

THE NORTH 110 FEET OF LOT 1, BLOCK 1, CHERRY CREEK HILLS AN ADDITION TO WICHITA, SEDGWICK COUNTY, KANSAS.

TED R. MILLIGAN D.D.S., P.A.

TED R. MILLIGAN, PRESIDENT

BAUGHMAN COMPANY, P.A.
SURVEYING & ENGINEERING
316 262-7271 • 330 LAURA • WICHITA, KANSAS 67211

24 AUG 1984