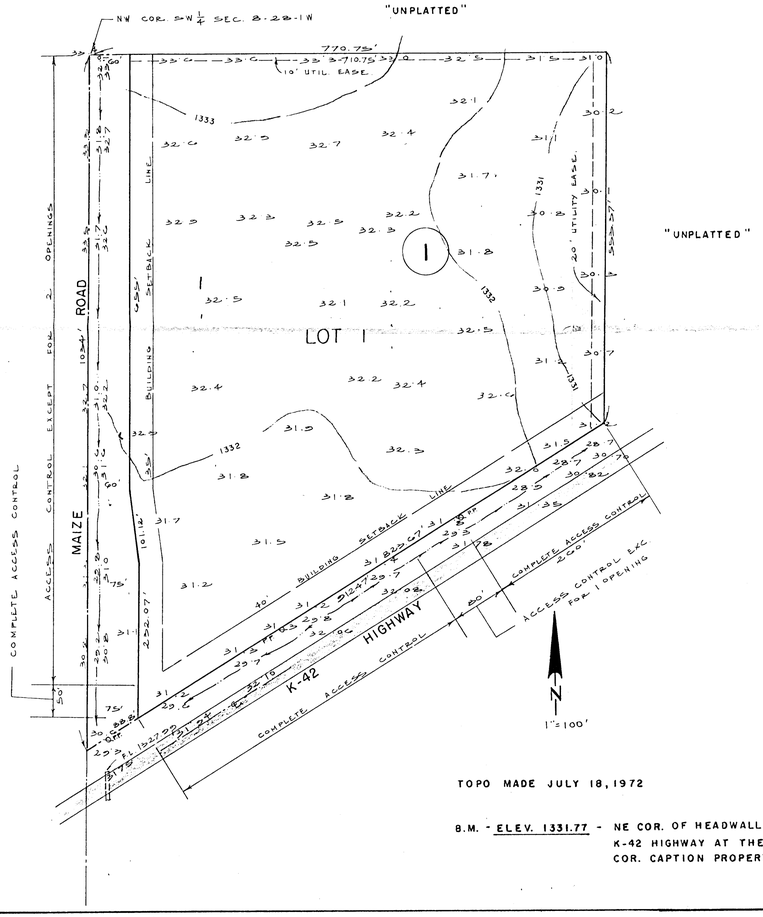

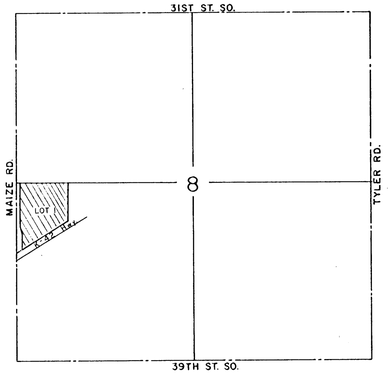

VICINITY MAP
1" = 1000'

SKETCH PLAT
DUGAN INDUSTRIAL SECOND ADDITION

FOR:
JOHN E. DUGAN

TOPO MADE JULY 18, 1972

B.M. - ELEV. 1331.77 - NE COR. OF HEADWALL ON N.S. K-42 HIGHWAY AT THE S.W. COR. CAPTION PROPERTY.

LOWELL D. HIGH, L.S.
MARCH 30, 1983