REVISED PRELIMINARY PLAT

BO-MAR FIRST ADDITION

OWNER / DEVELOPER: James A. Catron
Wichita, Kansas

ENGINEER: Professional Engineering Consultants, P.A.
Wichita, Kansas

B.M. – Hydraulic & 55th Street South – City bench mark disc, 44 feet west and 30 feet south ℄ both.
Elev. = 76.574

Topo at 2' Intervals

REVISED COPY

Scale: 1" = 2000'

Scale: 1" = 100'
August 16, 1979

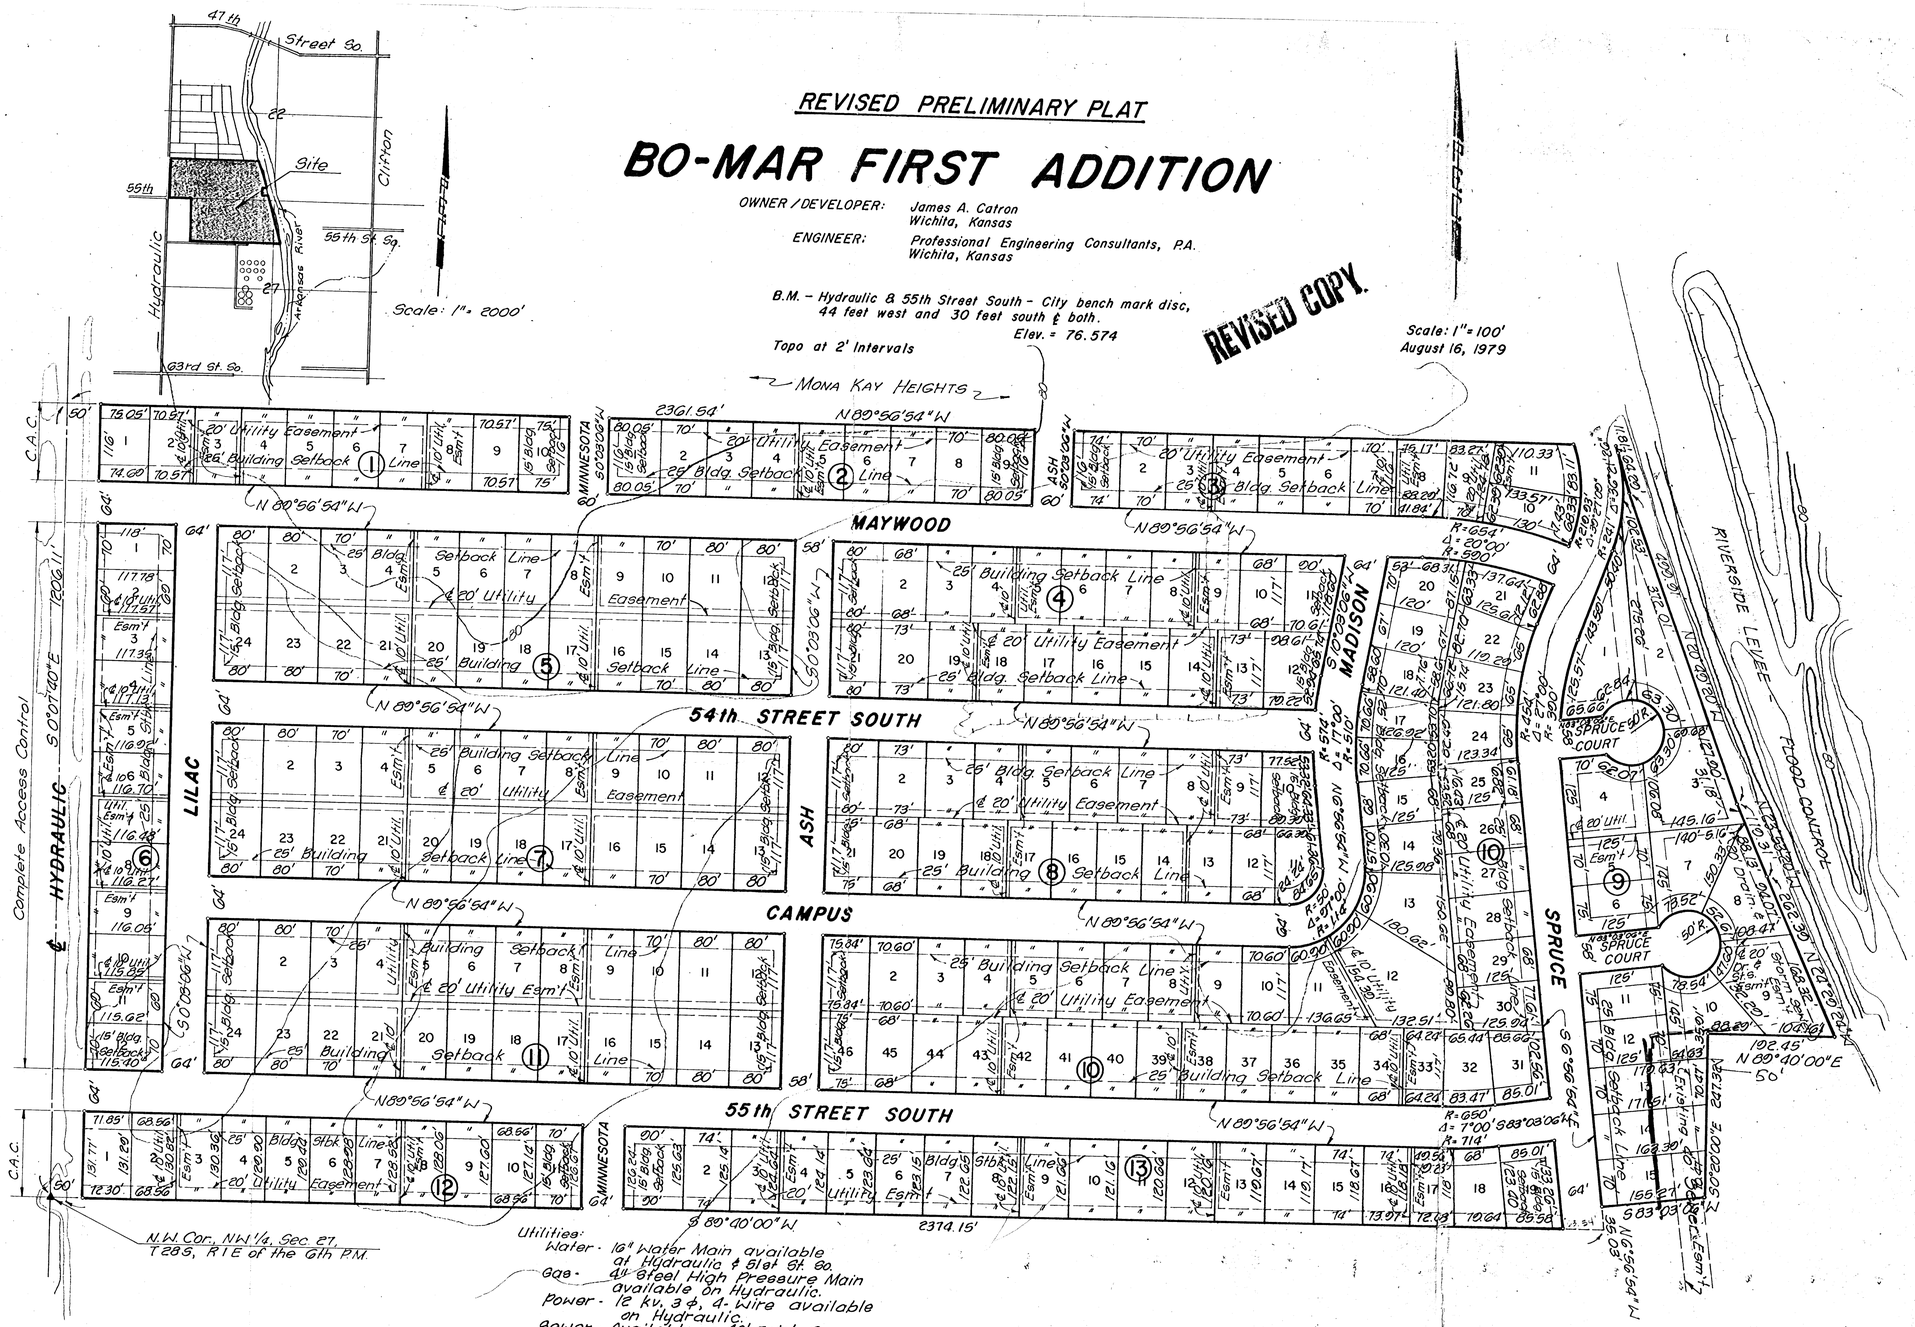

Utilities:
Water - 16" Water Main available at Hydraulic & 61st St. So.
Gas - 4" Steel High Pressure Main available on Hydraulic.
Power - 12 kv, 3 ϕ, 4-wire available on Hydraulic.
Sewer - Available on 40' Exist. San. Sewer Esm't running North-South on East side of Proposed Plat.