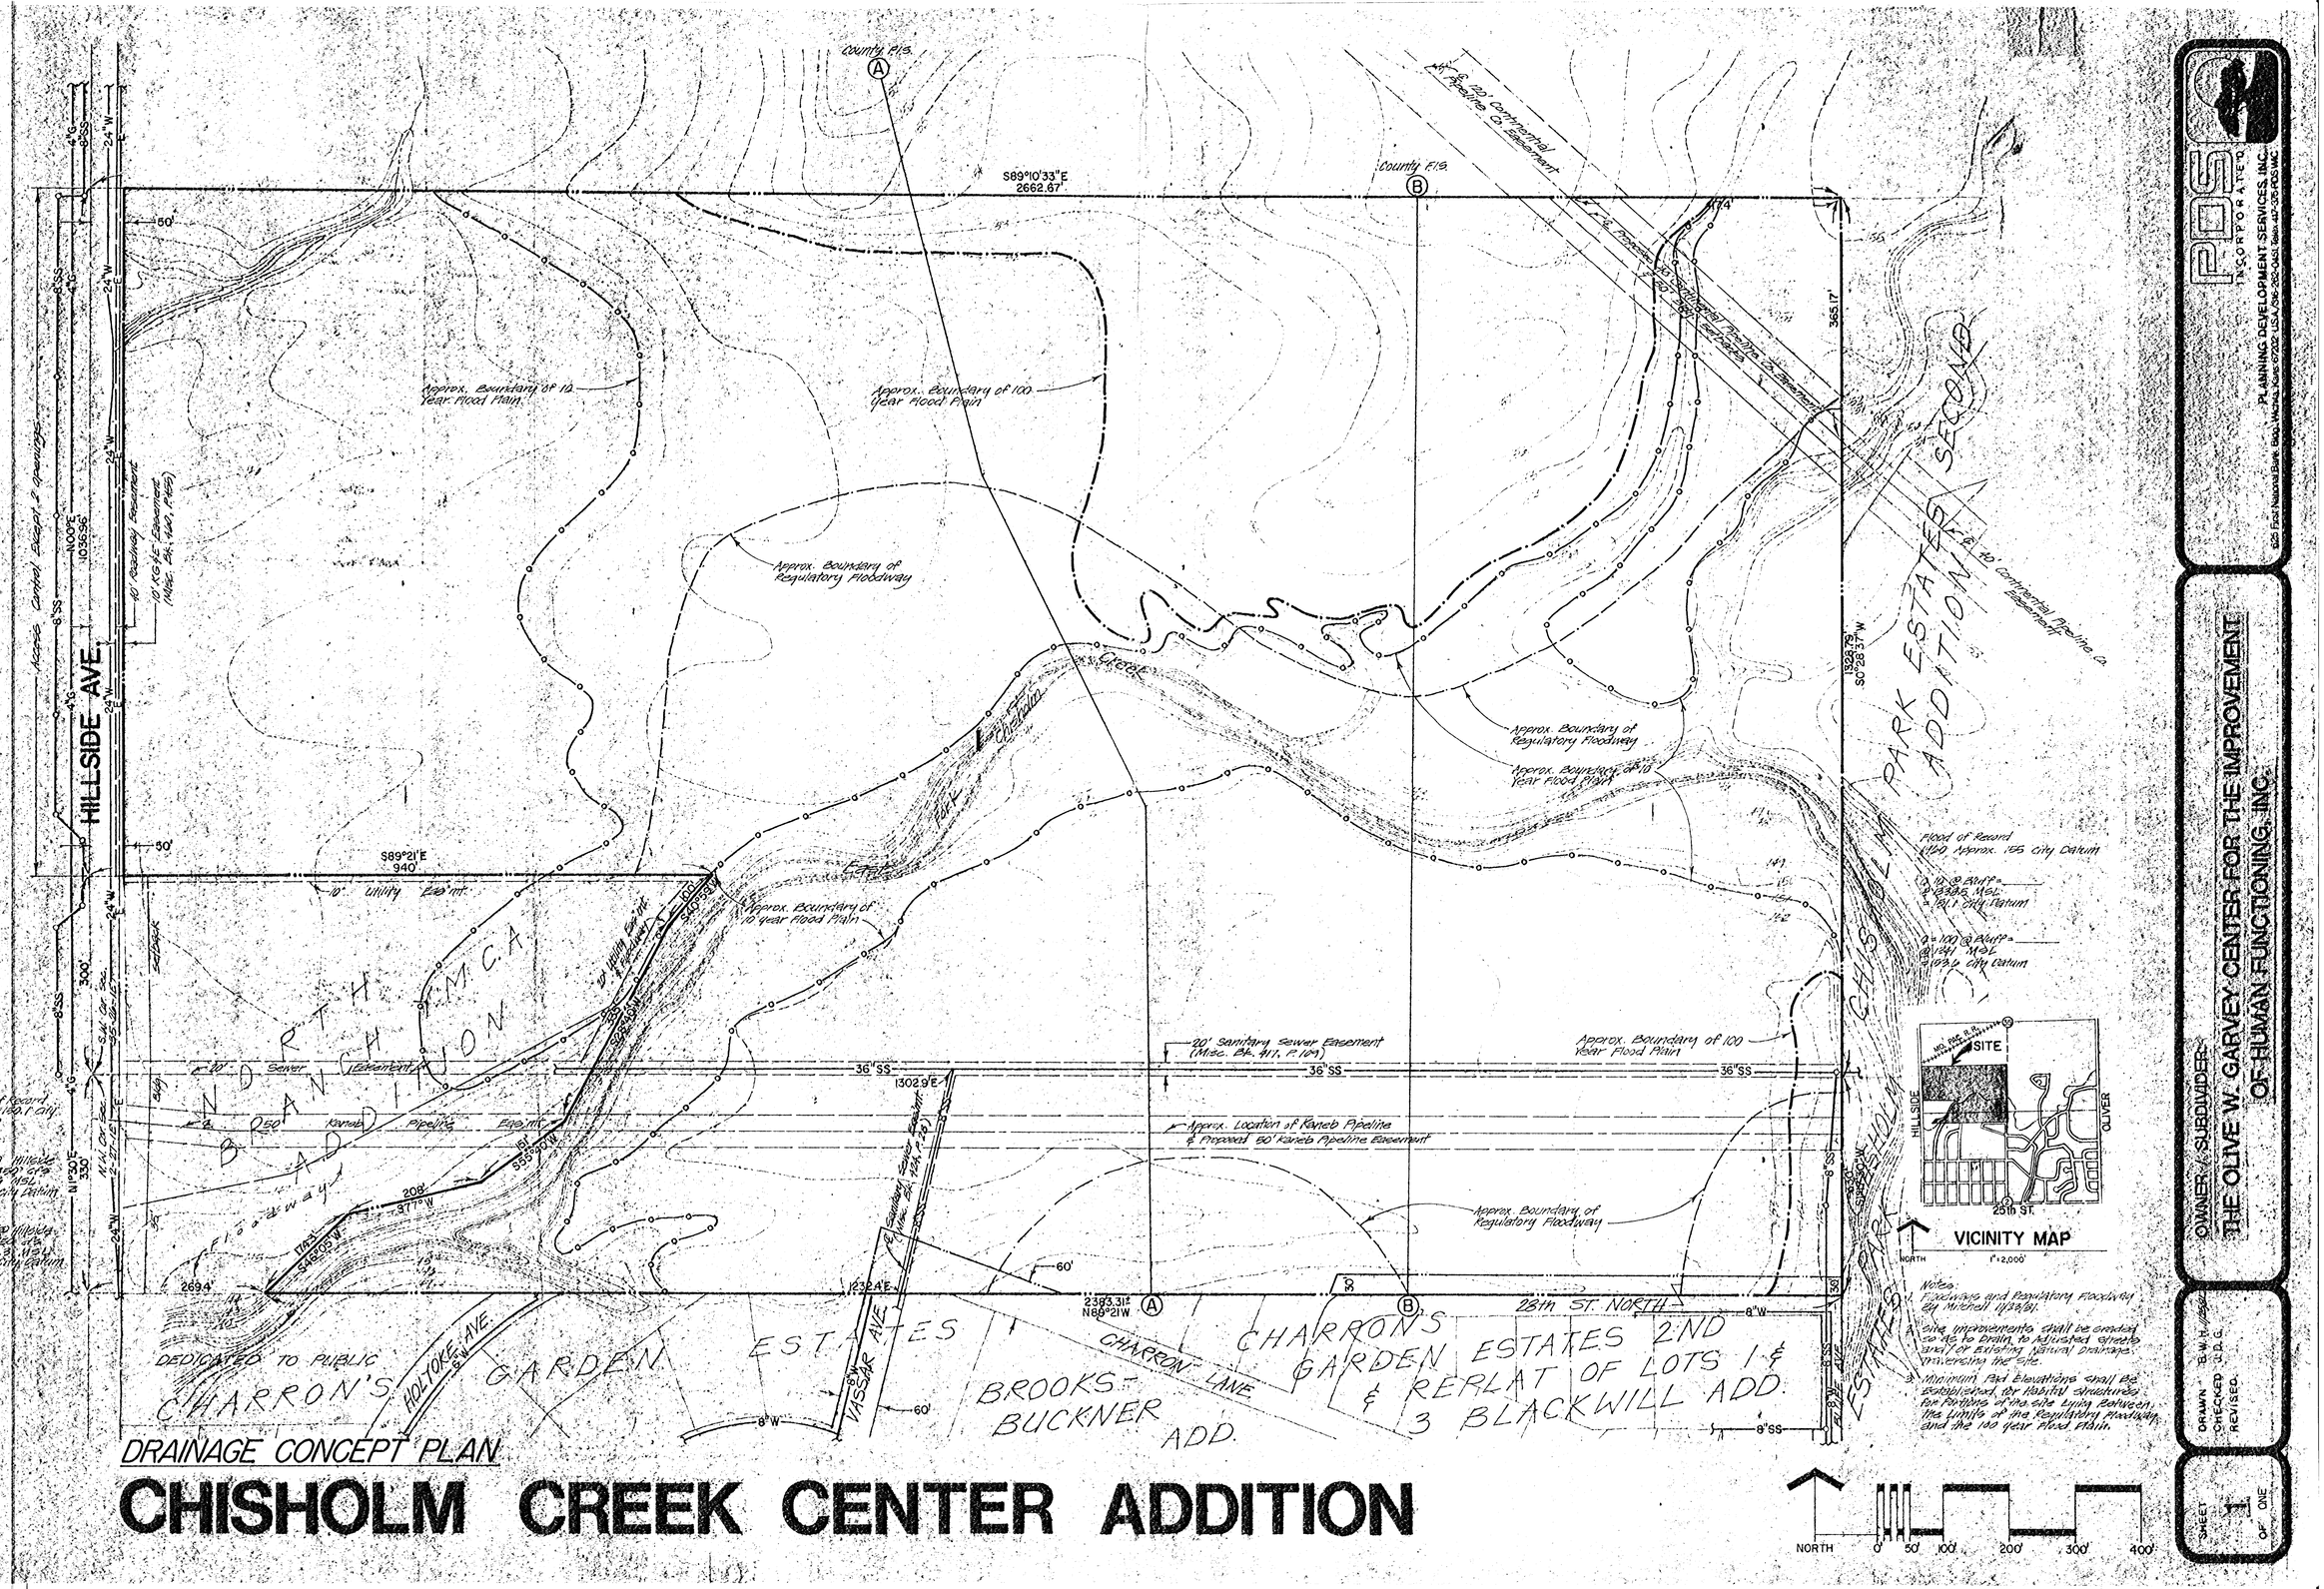

PDSI INCORPORATED
PLANNING DEVELOPMENT SERVICES, INC.
625 First National Bank Bldg. Wichita, Kansas 67202 USA 316-262-0411 Telex 417-316-551 WIC

OWNER/SUBDIVIDER
THE OLIVE W. GARVEY CENTER FOR THE IMPROVEMENT OF HUMAN FUNCTIONING, INC.

DRAWN - B.W.H.
CHECKED - J.D.G.
REVISED.

SHEET 1 OF ONE

DRAINAGE CONCEPT PLAN

CHISHOLM CREEK CENTER ADDITION