SKETCH PLAT

PRELIMINARY PLAT

BRIARWOOD ESTATES 3RD ADD.

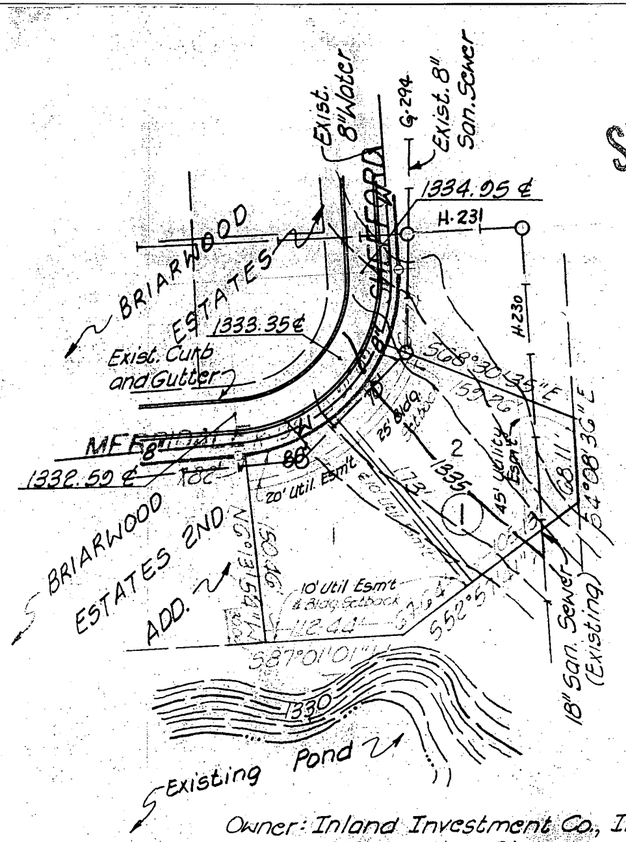

Owner: Inland Investment Co., Inc.
200 Douglas Bldg.
Wichita, Kansas 67202

Engineer: Professional Engineering Consultants, P.A.
1440 E. English
Wichita, Ks. 67211

Scale: 1" = 100'
January 18, 1982

Bench Mark - C.O.W. Std. Brass Cap in concrete on N. side of 13th St. at N1/4 Cor., Sec. 18, T27S, R1W.
Elev. 1345.40 MSL.

Utilities - Existing as shown

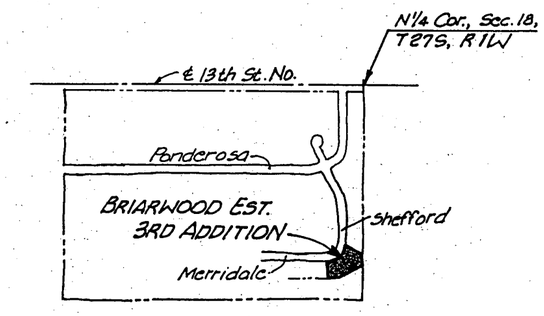

VICINITY MAP