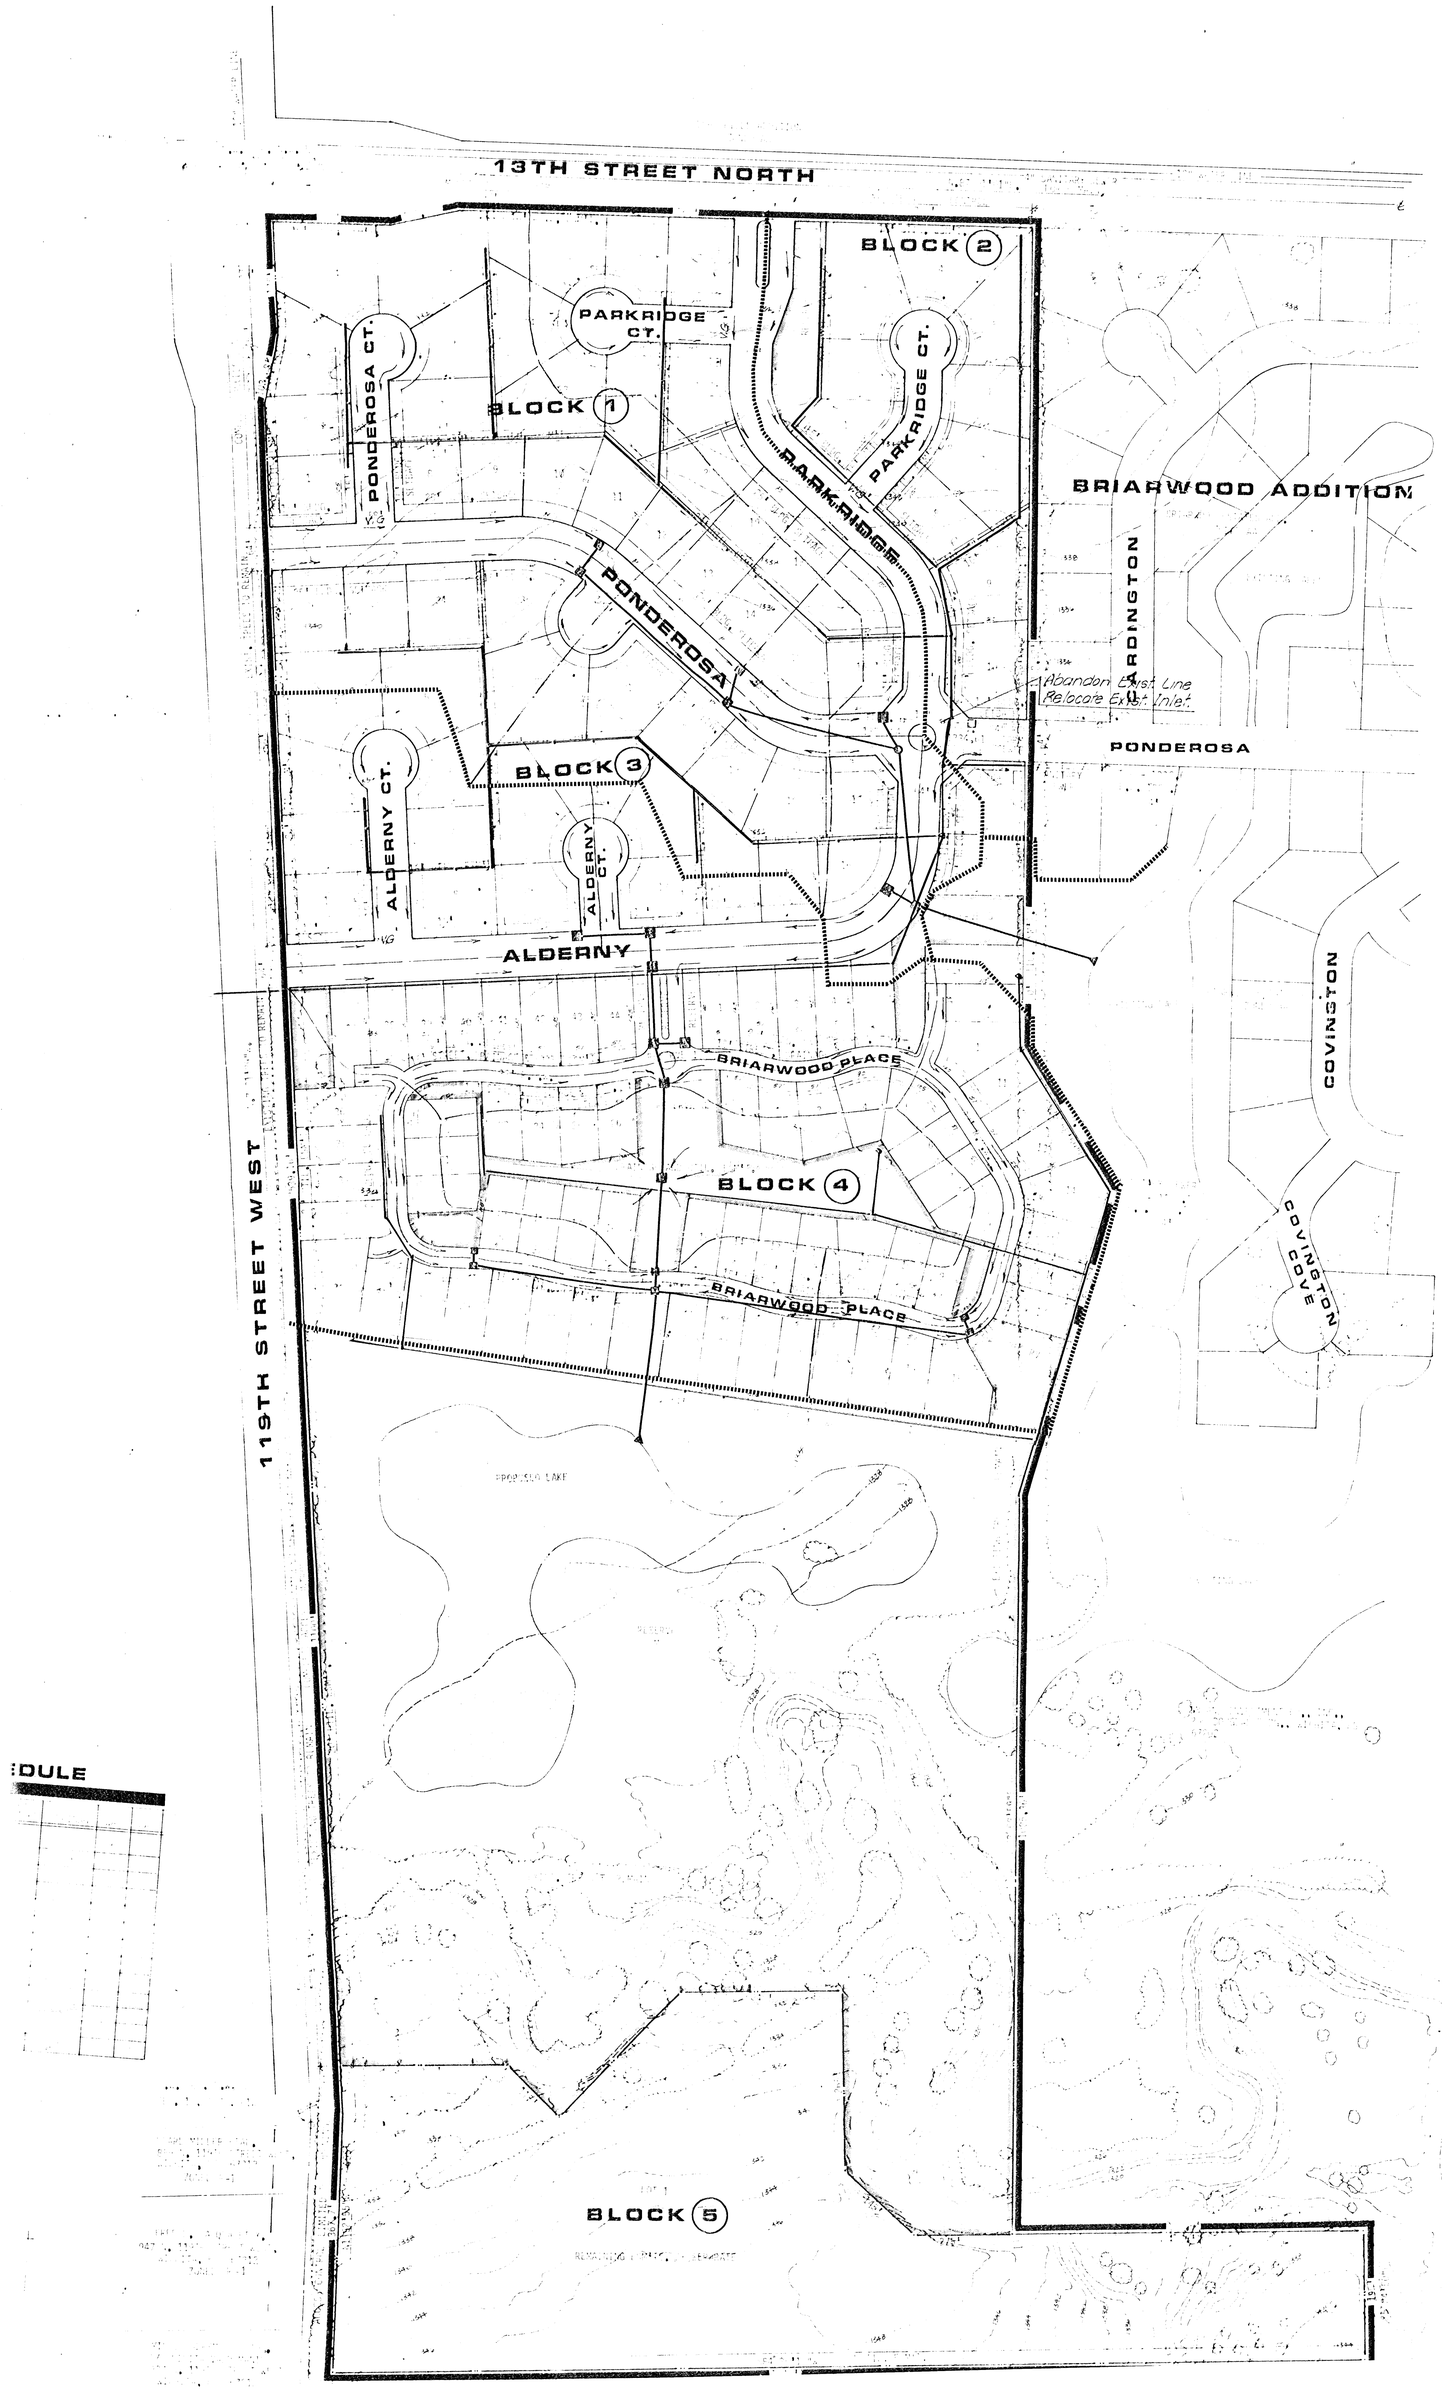
13TH STREET NORTH
BLOCK 2
PARKRIDGE CT.
PONDEROSA CT.
BLOCK 1
PARKRIDGE CT.
PARKRIDGE
BRIARWOOD ADDITION
PONDEROSA
Abandon Exist Line
Relocate Exist Inlet
PONDEROSA
BLOCK 3
ALDERNY CT.
ALDERNY CT.
ALDERNY
BRIARWOOD PLACE
BLOCK 4
BRIARWOOD PLACE
COVINGTON
COVINGTON COVE
119TH STREET WEST
BLOCK 5

DULE