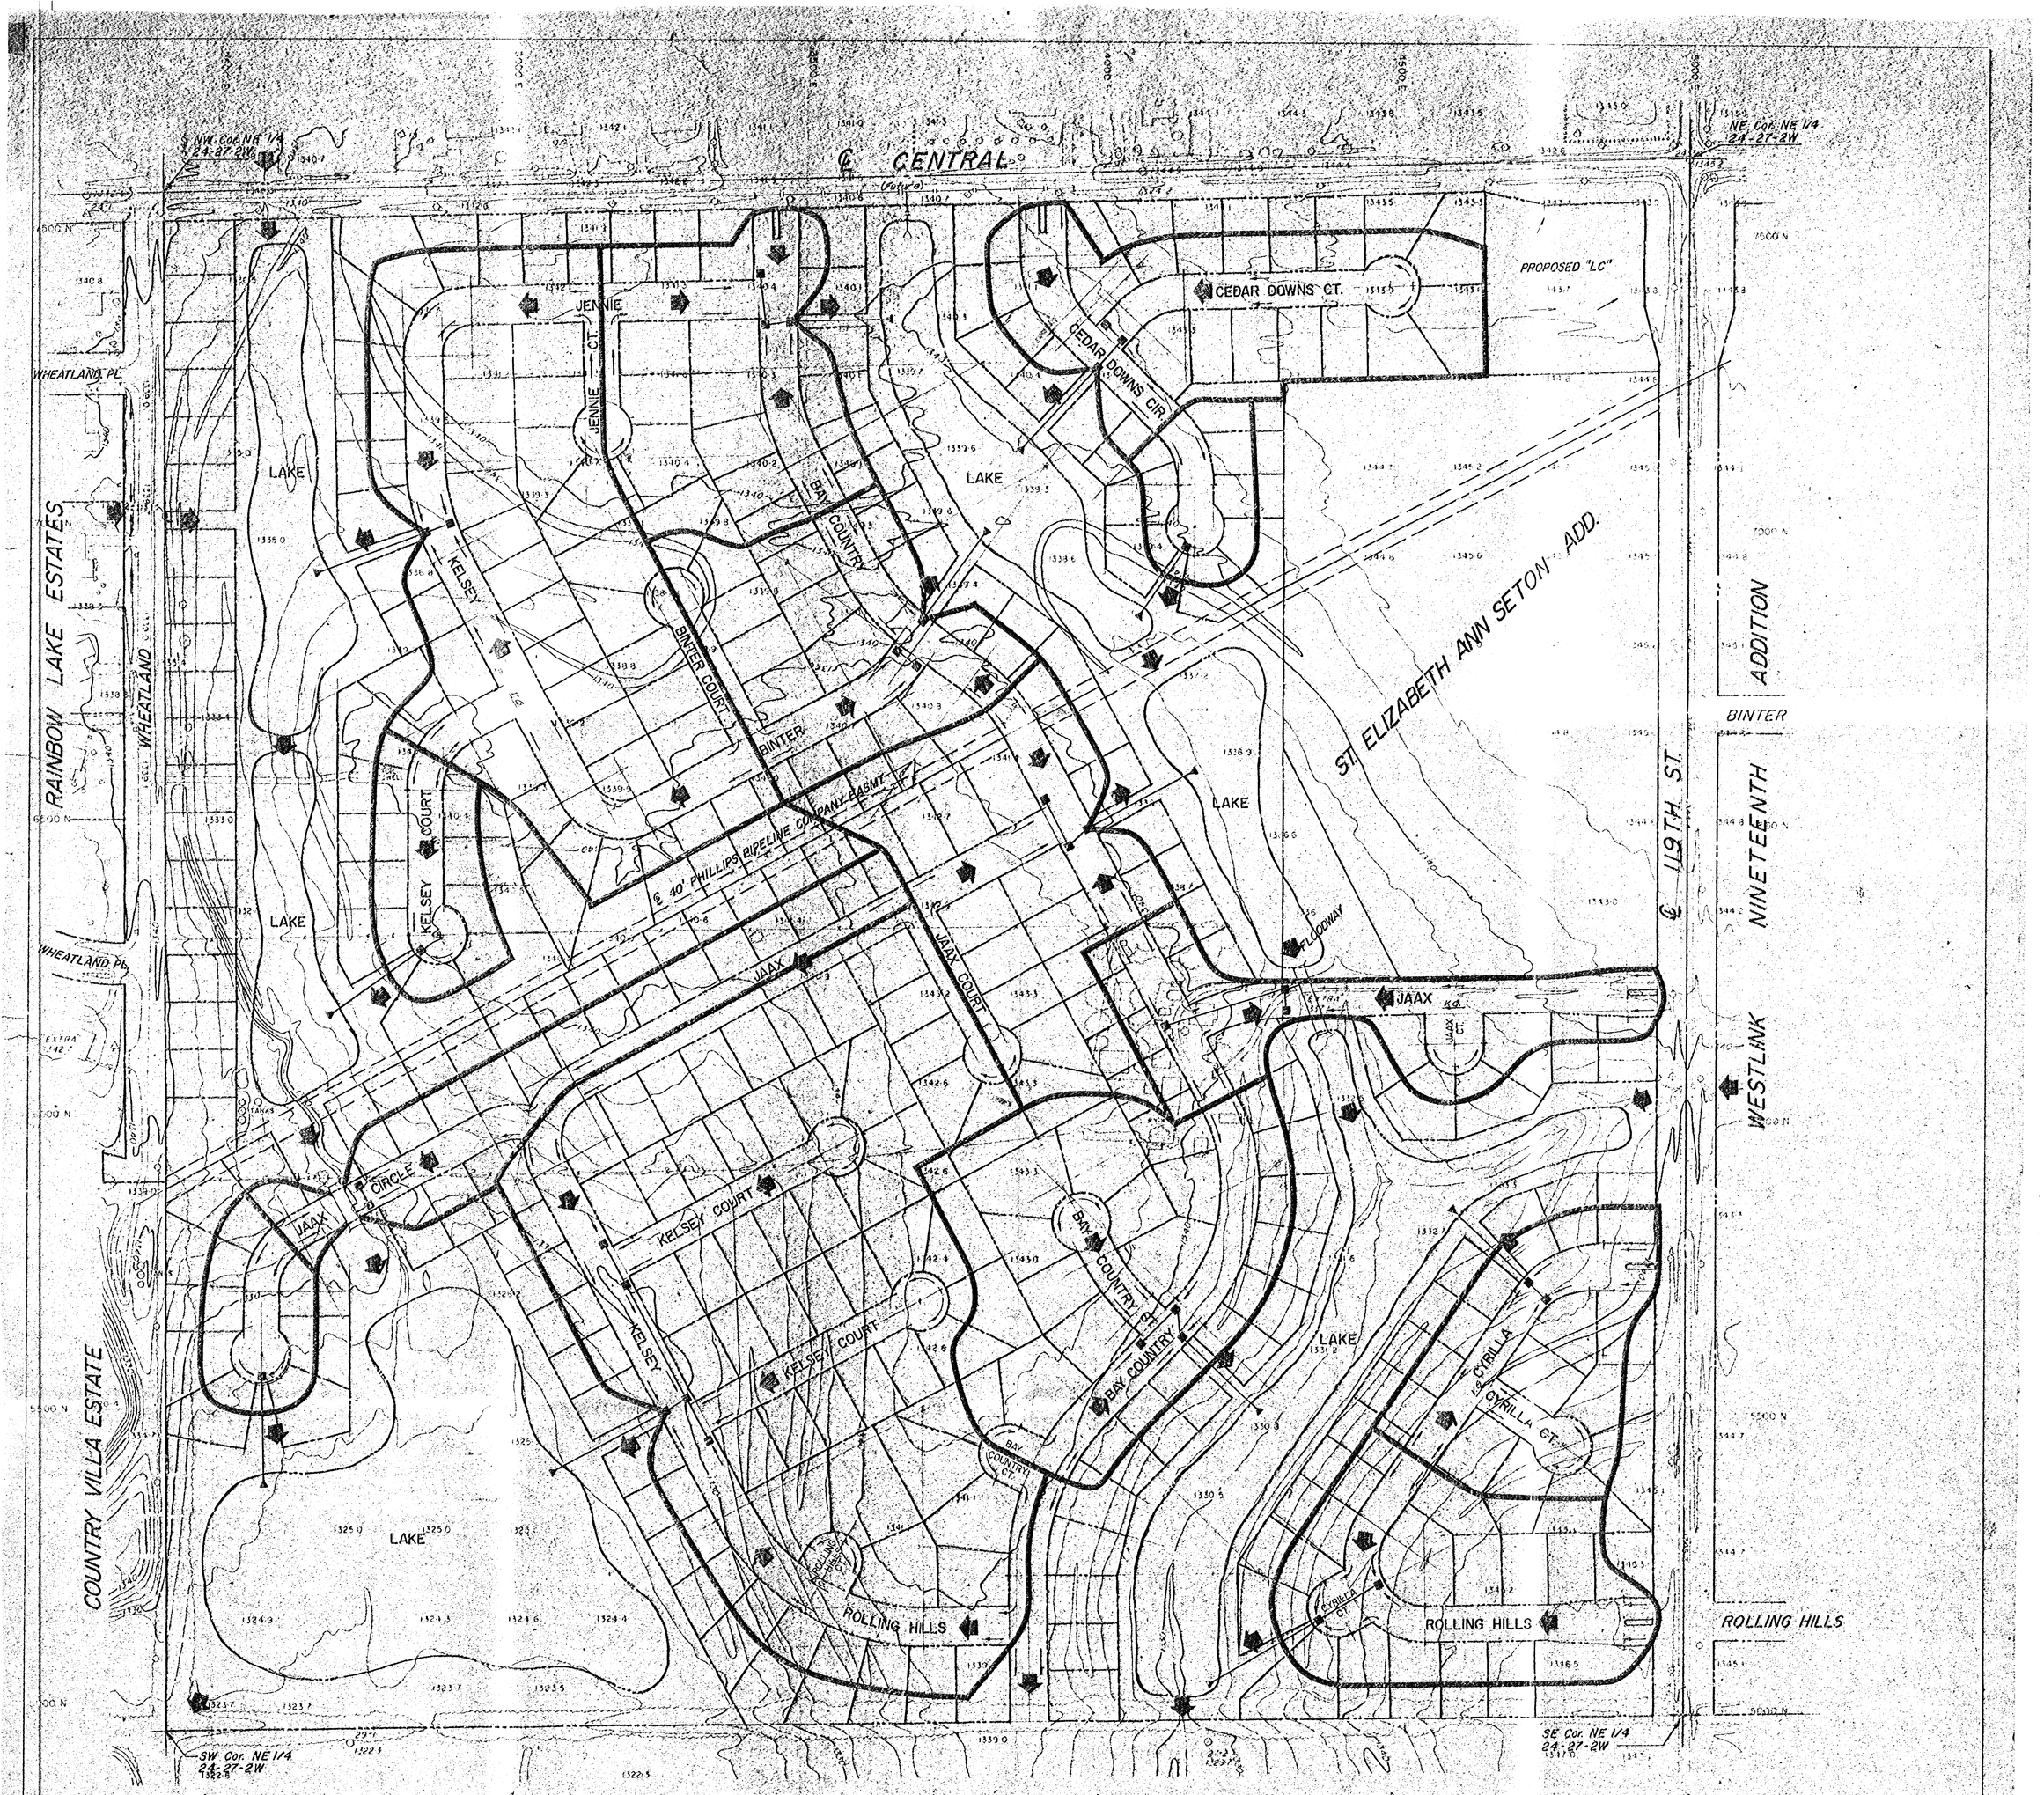


DRAINAGE CONCEPT 3-11-87

# BAY COUNTRY

**LEGEND**

- PROPOSED S.W.S. & INLET
- FUTURE S.W.S.
- DRAINAGE DIRECTION - 2YR. STORM
- DRAINAGE DIRECTION - 100YR. STORM
- DRAINAGE BASIN BOUNDARY
- PROPOSED VALLEY GUTTER

TOPOGRAPHIC MAP OF LANDS LOCATED AT:
N.E. 1/4 SECTION 24, 27S./2W.
SEDGWICK COUNTY, KANSAS

SURVEYING & ENGINEERING
P.E.C.-ALLIED LABORATORIES

SCALE 1:200' 600'-1'
100' 0 100' 200' 300'
CONTOUR INTERVAL 2 FT.