Revised

FINAL PLAT OF

BEACON HILL
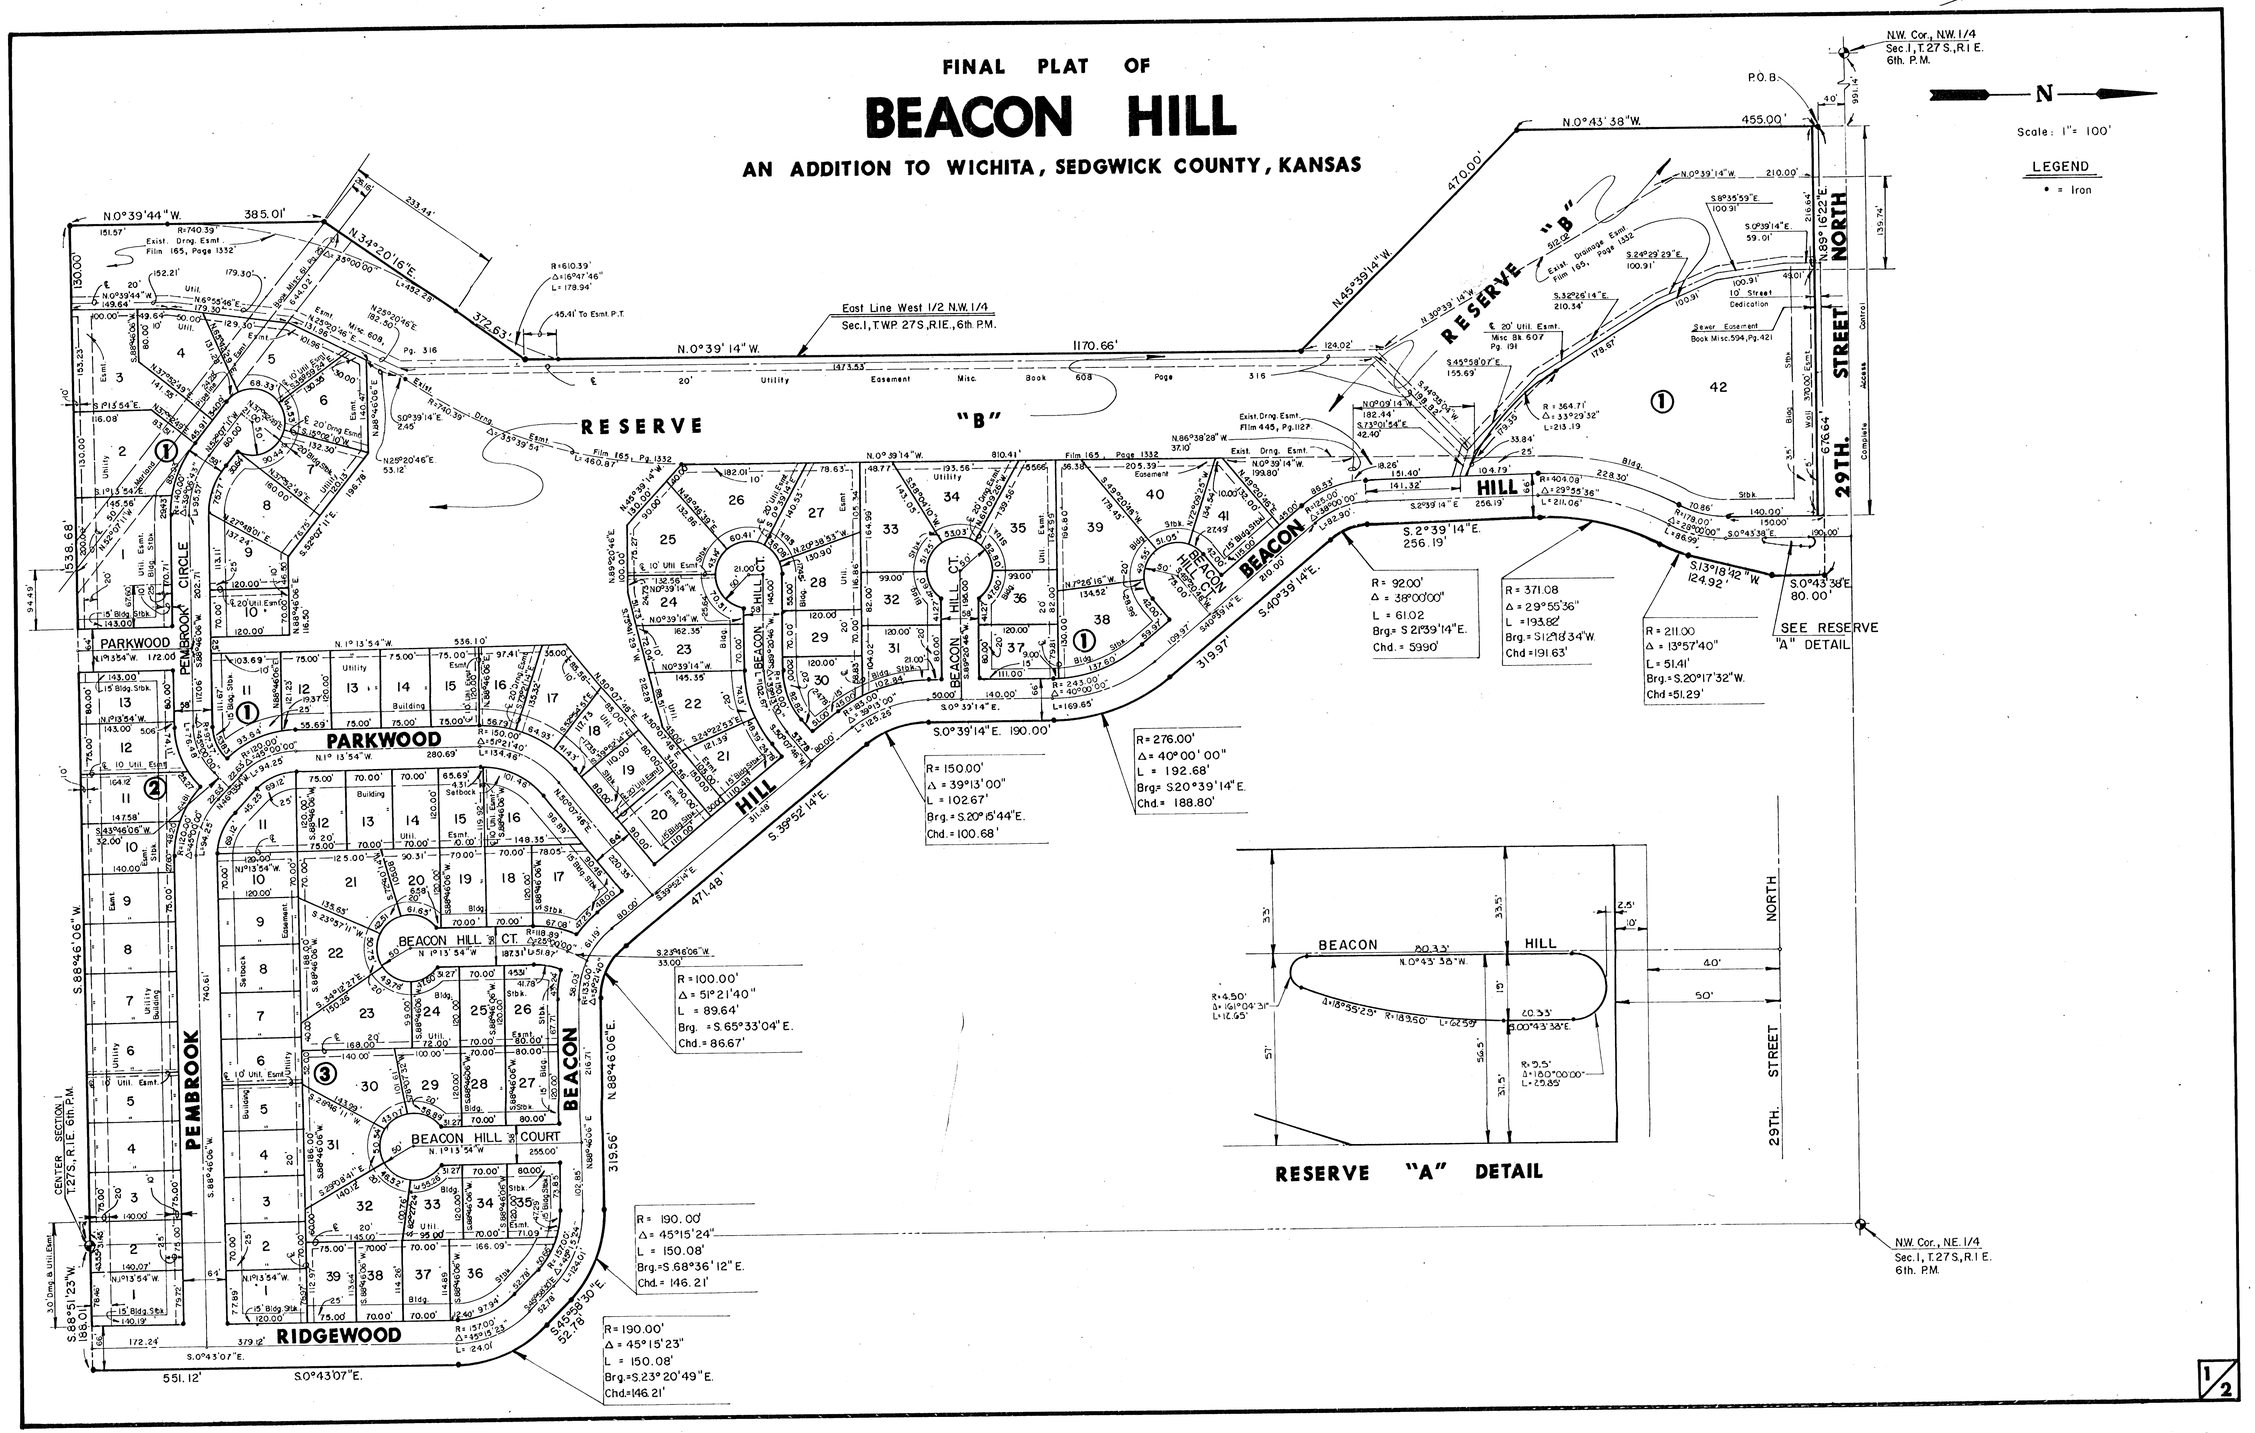
AN ADDITION TO WICHITA, SEDGWICK COUNTY, KANSAS