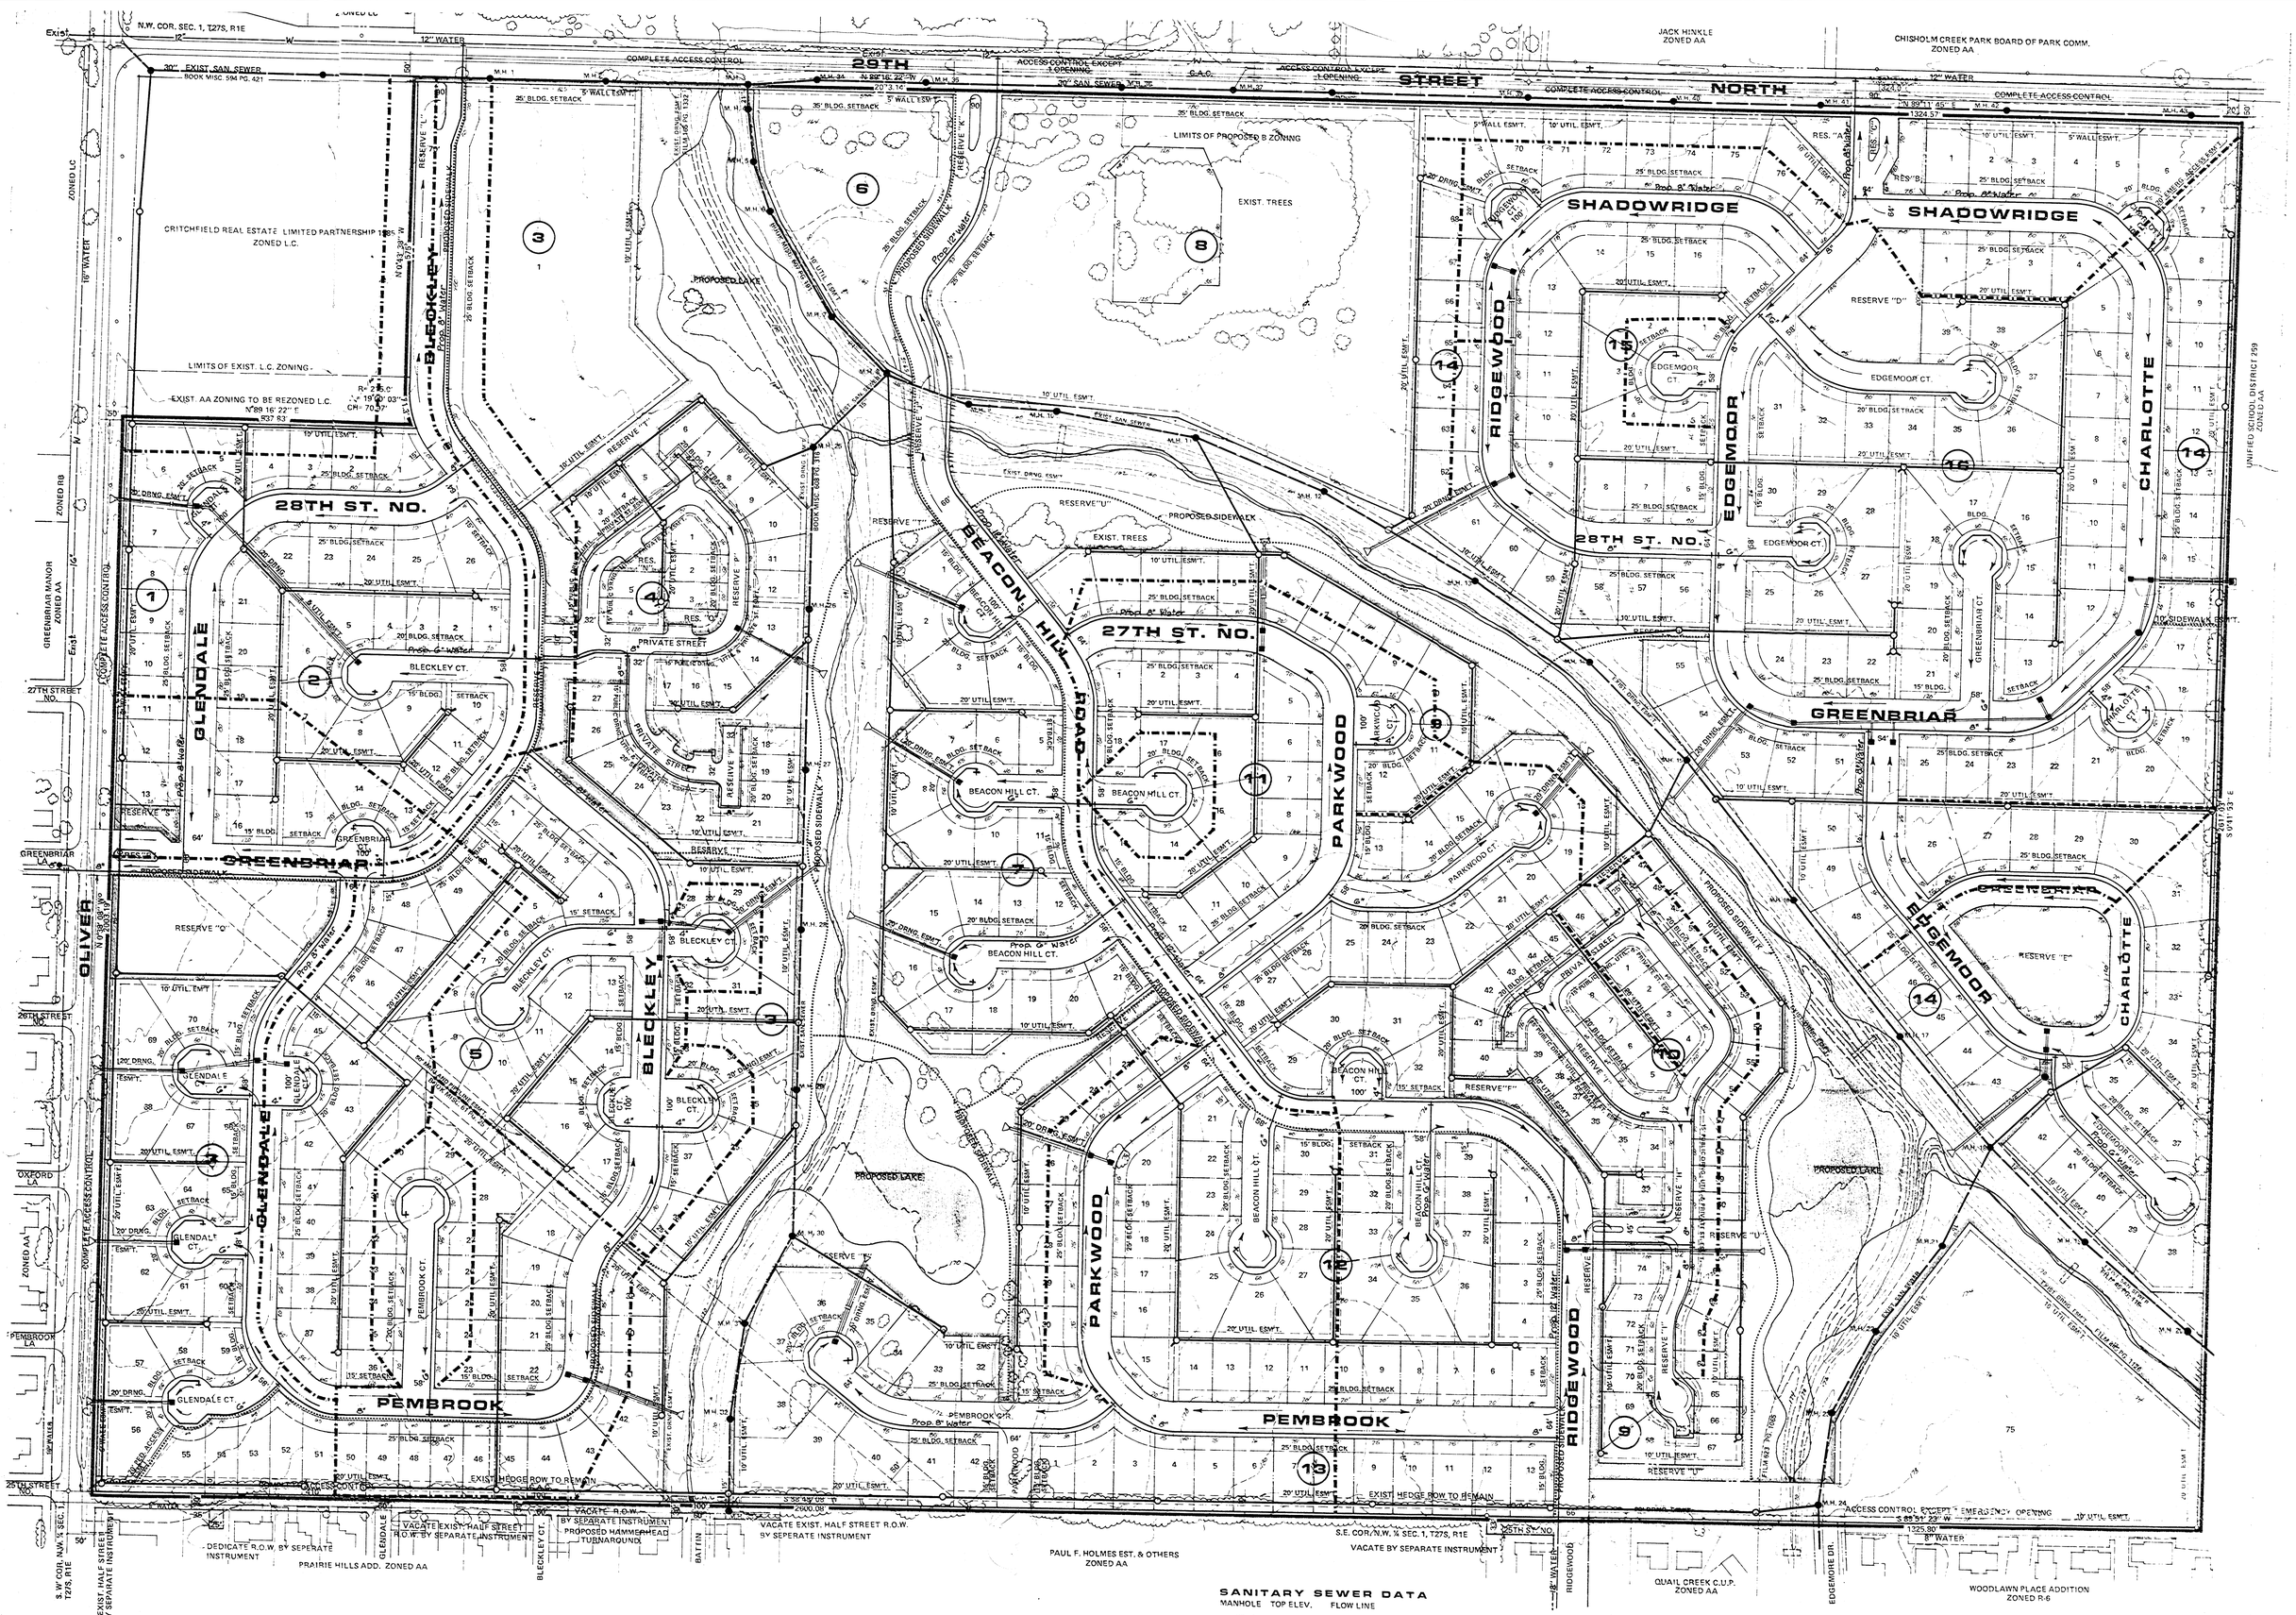

SANITARY SEWER DATA

MANHOLE	TOP ELEV.	FLOW LINE
NO. 1	165.6	142.18
NO. 2	162.0	142.11
NO. 3	156.0	145.68 21" STUB S.
NO. 4	153.0	145.85
NO. 5	156.2	146.38
NO. 6	154.7	146.75
NO. 7	161.6	147.40
NO. 8	157.1	147.95
NO. 9	161.6	148.84
NO. 10	161.8	149.57
NO. 11	161.5	150.51
NO. 12	160.6	150.53
NO. 13	165.9	152.92
NO. 14	167.7	153.82
NO. 15	166.3	154.92
NO. 16	168.5	155.98
NO. 17	169.3	157.12
NO. 18	170.5	158.03 158.28 15" S.W.
NO. 19	170.4	159.92
NO. 20	172.8	161.25
NO. 21	172.6	162.01
NO. 22	172.5	163.01
NO. 23	172.9	163.20
NO. 24	173.3	165.00
NO. 25	163.8	149.35
NO. 26	163.8	150.95
NO. 27	164.4	152.35
NO. 28	166.9	153.85
NO. 29	169.0	155.35
NO. 30	171.6	160.24
NO. 31	172.4	161.07
NO. 32	173.3	161.81
NO. 33	176.5	162.67 163.25 8" STUB W.
NO. 34	160.5	143.69 IN 143.79 OUT
NO. 35	161.0	144.21
NO. 36	162.3	144.94
NO. 37	163.0	146.06
NO. 38	165.1	149.35
NO. 39	165.1	149.92
NO. 40	175.9	150.36
NO. 41	175.6	150.90
NO. 42	177.5	151.34
NO. 43	179.4	151.91

SETBACKS AS NOTED ON PLAN OR AS PER BEACON HILL C.U.P. D.P.-147.

BENCHMARK CITY OF WICHITA B.M. DISC. 39' N. & 32' E. OF CL OF BOTH. ELEV. 159.68

RESERVES "A", "B", "C", "E", "G", "H", "K", "L", "M", "O", "R", "S", "T", AND "U" TO PERMIT UTILITIES, DRAINAGE, LANDSCAPING, SIDEWALKS, RECREATION IMPROVEMENTS AND ENTRY MONUMENTS.

RESERVES "C", "K", AND "R" TO PERMIT GUARD HOUSES & LANDSCAPING.

RESERVES "D", "E", AND "O" TO PERMIT UTILITIES, DRAINAGE, LANDSCAPING, PARKS AND RECREATIONAL FACILITIES.

RESERVES "T" AND "P" TO PERMIT UTILITIES, DRAINAGE, AND PRIVATE STREETS.

RESERVES "J", "N", AND "O" TO PERMIT UTILITIES, DRAINAGE, AND LANDSCAPING.

ALL RESERVES TO PERMIT CONSTRUCTION OF WALK SYSTEM.

UTILITY AND DRAINAGE CONCEPT

BEACON HILL

OWNER: CRITCHFIELD REAL ESTATE LIMITED PARTNERSHIP-1985, 234 N. OLIVER, WICHITA, KS. 67208