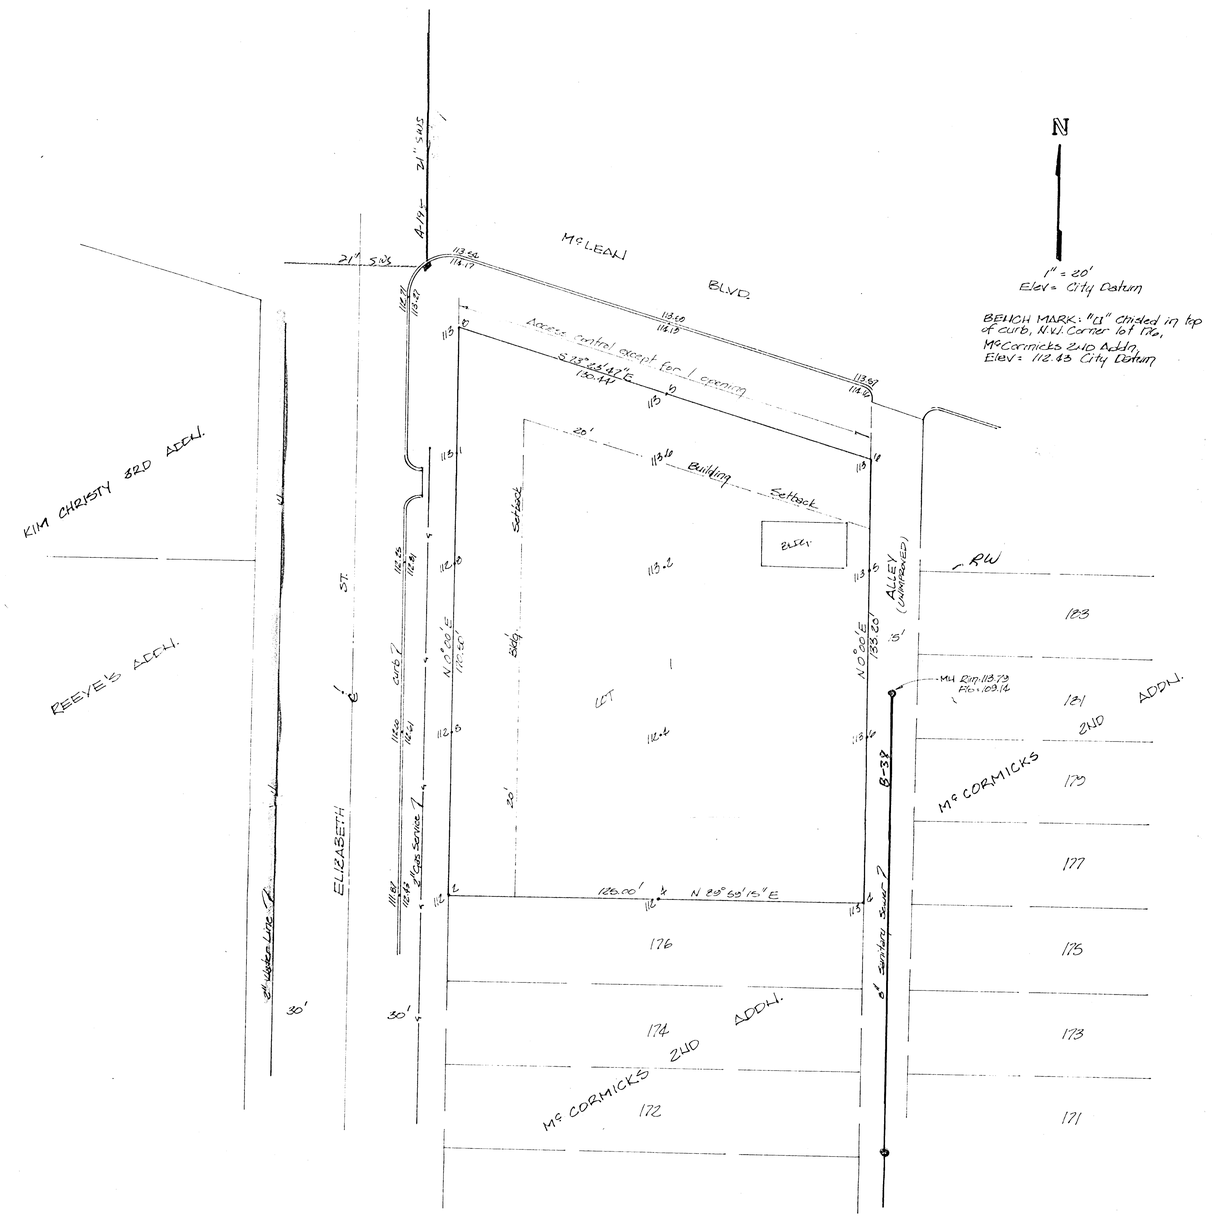

SKETCH PLAT

BARNARD'S 2ND ADDITION

REPLAT OF LOTS 178-180-182-184-186-188 AND 190, McCORMICKS 2ND ADDITION

REAL VEST INC.

BAUGHMAN COMPANY, P.A.
SURVEYING & ENGINEERING
316 262-7271 • 330 LAURA • WICHITA, KANSAS 67211

MAY 1985