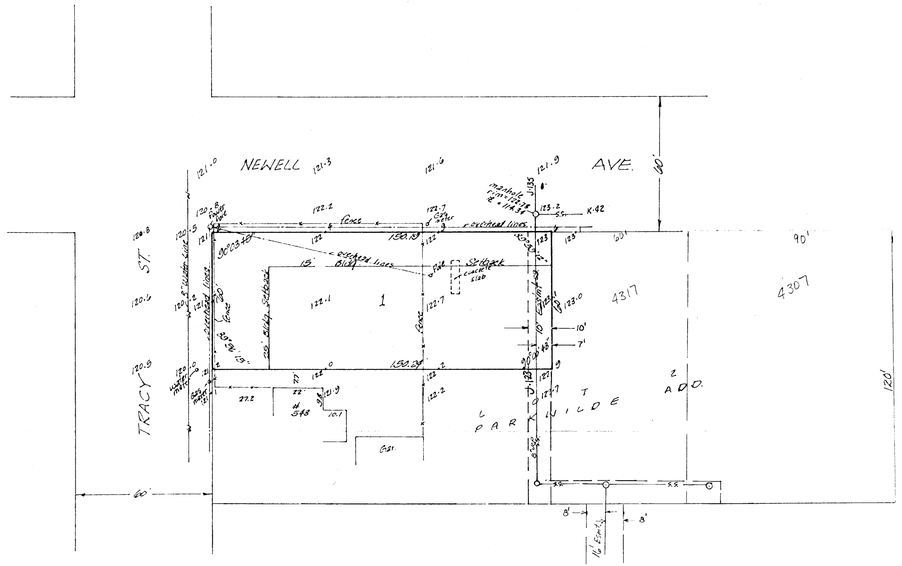

N
W E
S
1"=30'

SKETCH PLAT

BERNING ADDITION

THE NORTH 60 FEET OF LOT 2
EXCEPT THE EAST 150 FEET THEREOF,
BLOCK 7, PARKWILDE ADDITION
TO WICHITA, KANSAS

OWNER: JOHN B. BERNING
BERNADINE A. BERNING

Bench mark:
City disc 44 ft north &
32 ft west of centerlines
of West St. & Central Ave.
Elevation = 122.00 city Datum

BAUGHMAN COMPANY, P.A.
SURVEYING & ENGINEERING
316/262-7271 • 330 LAURA • WICHITA, KANSAS 67211

10-16-81