SKETCH PLAT

BERBLINGER ADDITION

SEDGWICK COUNTY, KANSAS

MIN. PAD = 1443 M.S.L.

N

1" = 100'

TOPO MADE JANUARY 1990

B.M. - 1447.56 - "□" on top of SE handrail
150'± N. of NW cor. of
Sec. 36-27-3W

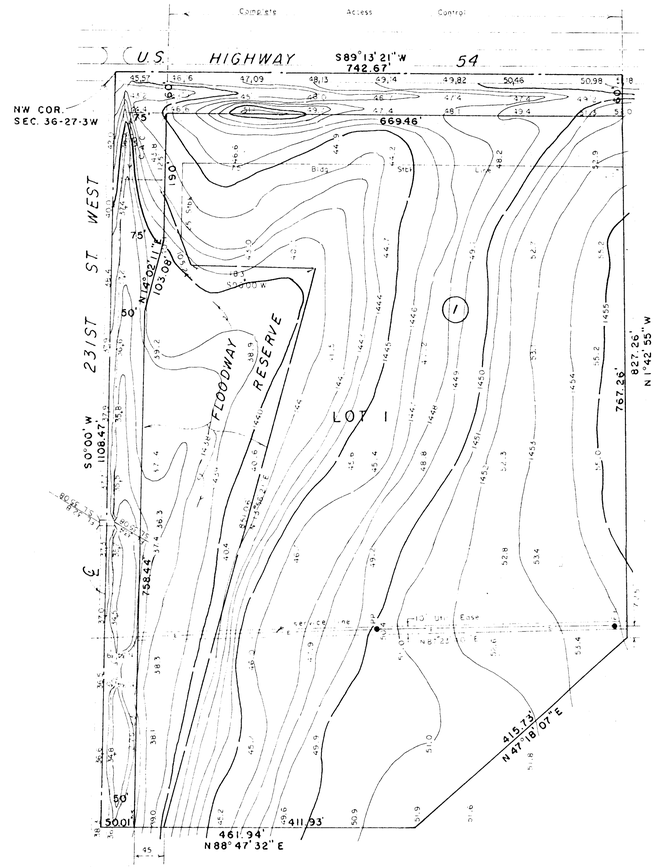

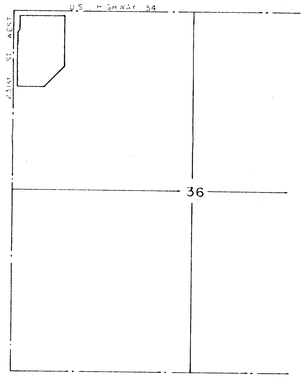

VICINITY MAP

FOR: JON BERBLINGER
2723 GLACIER CT.
WICHITA, KS 67215

HI-TECH SURVEYORS, INC.
334 S. LAURA
WICHITA, KS 67211