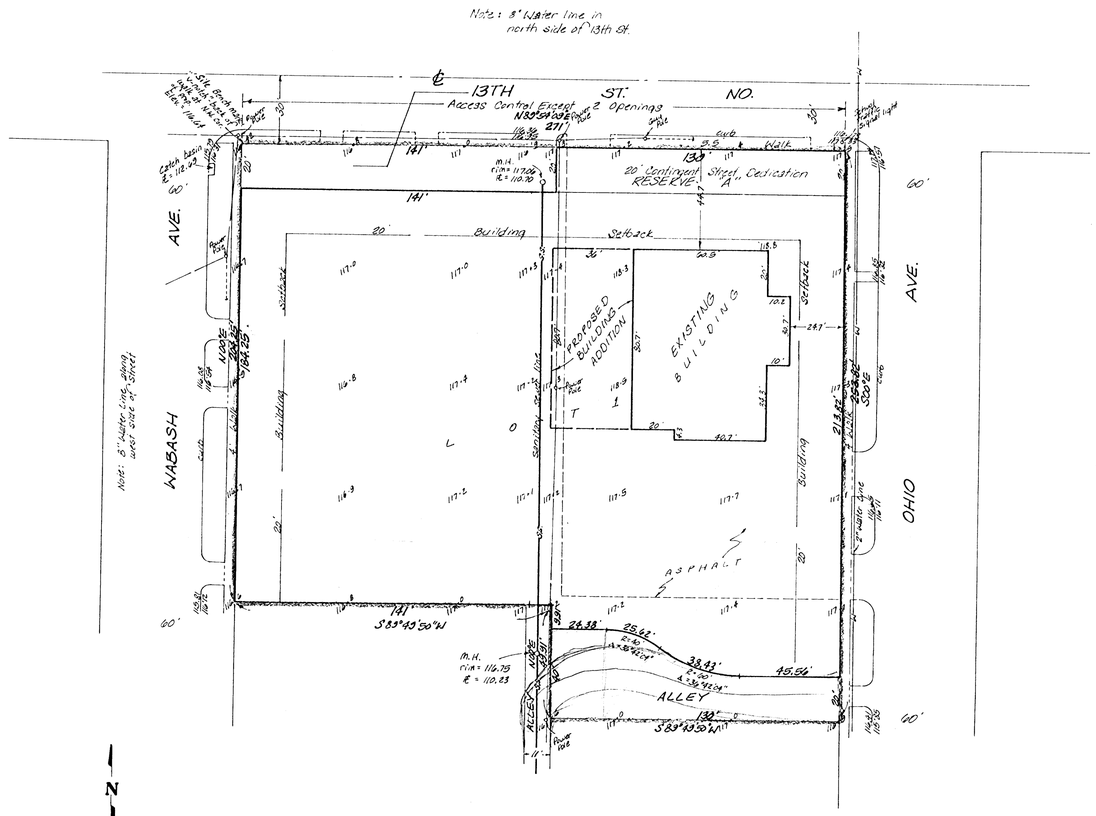

SKETCH PLAT

ABNER JACKSON ADDITION

LOTS 2-4-6-8-10-12-14-& 16 ON WABASH &
LOTS 1-3-5-7-9-11-13-15-17-& 19 ON OHIO
H.O. BURLEIGH'S 3RD ADDITION
TO THE CITY OF WICHITA, KANSAS, & PART
OF THE ALLEY LYING BETWEEN SAID LOTS
BEING VACATED BY VIRTUE OF K.S.A. 12-512 (b)
OWNER: ABNER JACKSON

$35/SY
Conc Alley

13

BAUGHMAN COMPANY, P.A.
SURVEYING & ENGINEERING
316/262-7271 • 330 LAURA • WICHITA, KANSAS 67211

6-24-83