VICINITY MAP
OF
AGAPÉ ADDITION

N

1" = 50'
• = Iron

Legend
OT = Overhead Telephone
OE = Overhead Electric
U.P. = Utility Pole
P.P. = Power Pole
T.S.B. = Telephone Splice Box
51.2 = Spot Elevation

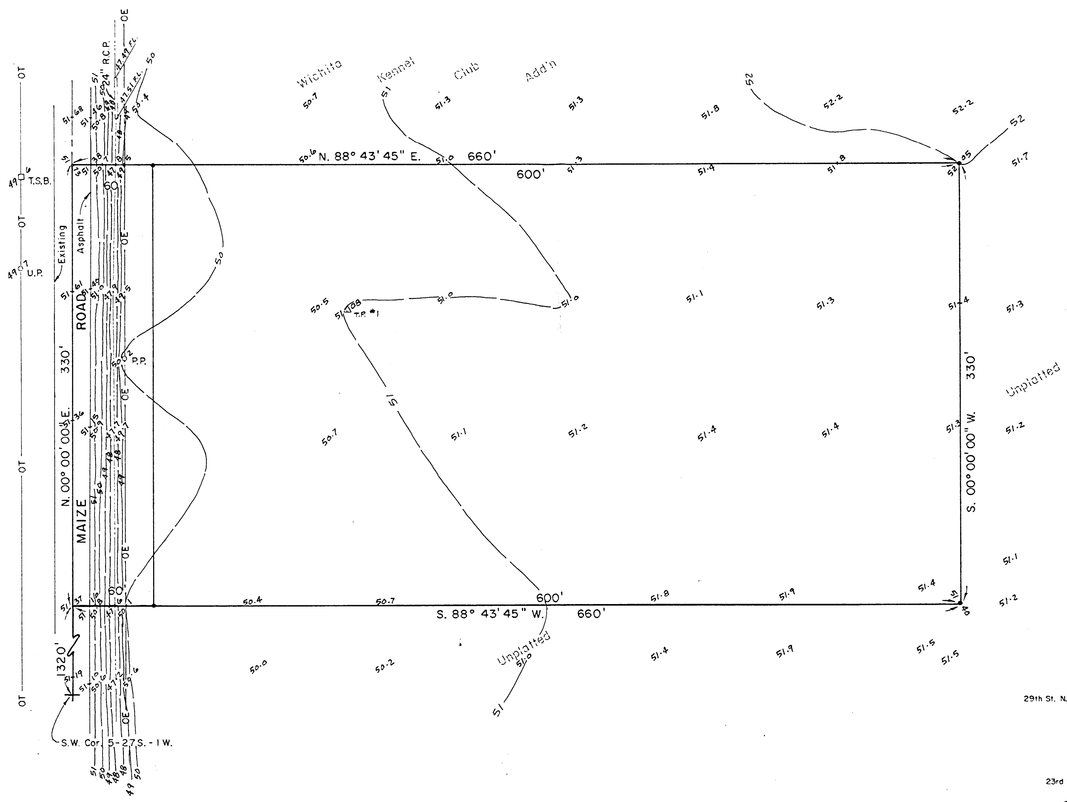

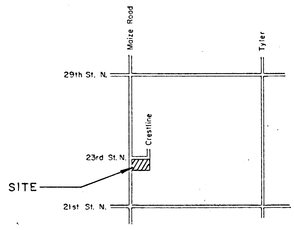

CRAIG MOEHRING, JR.
No. 1-5
LAND SURVEYOR

— MOEHRING & ASSOCIATES —
CONSULTING ENGINEERS
WICHITA
August, 1988