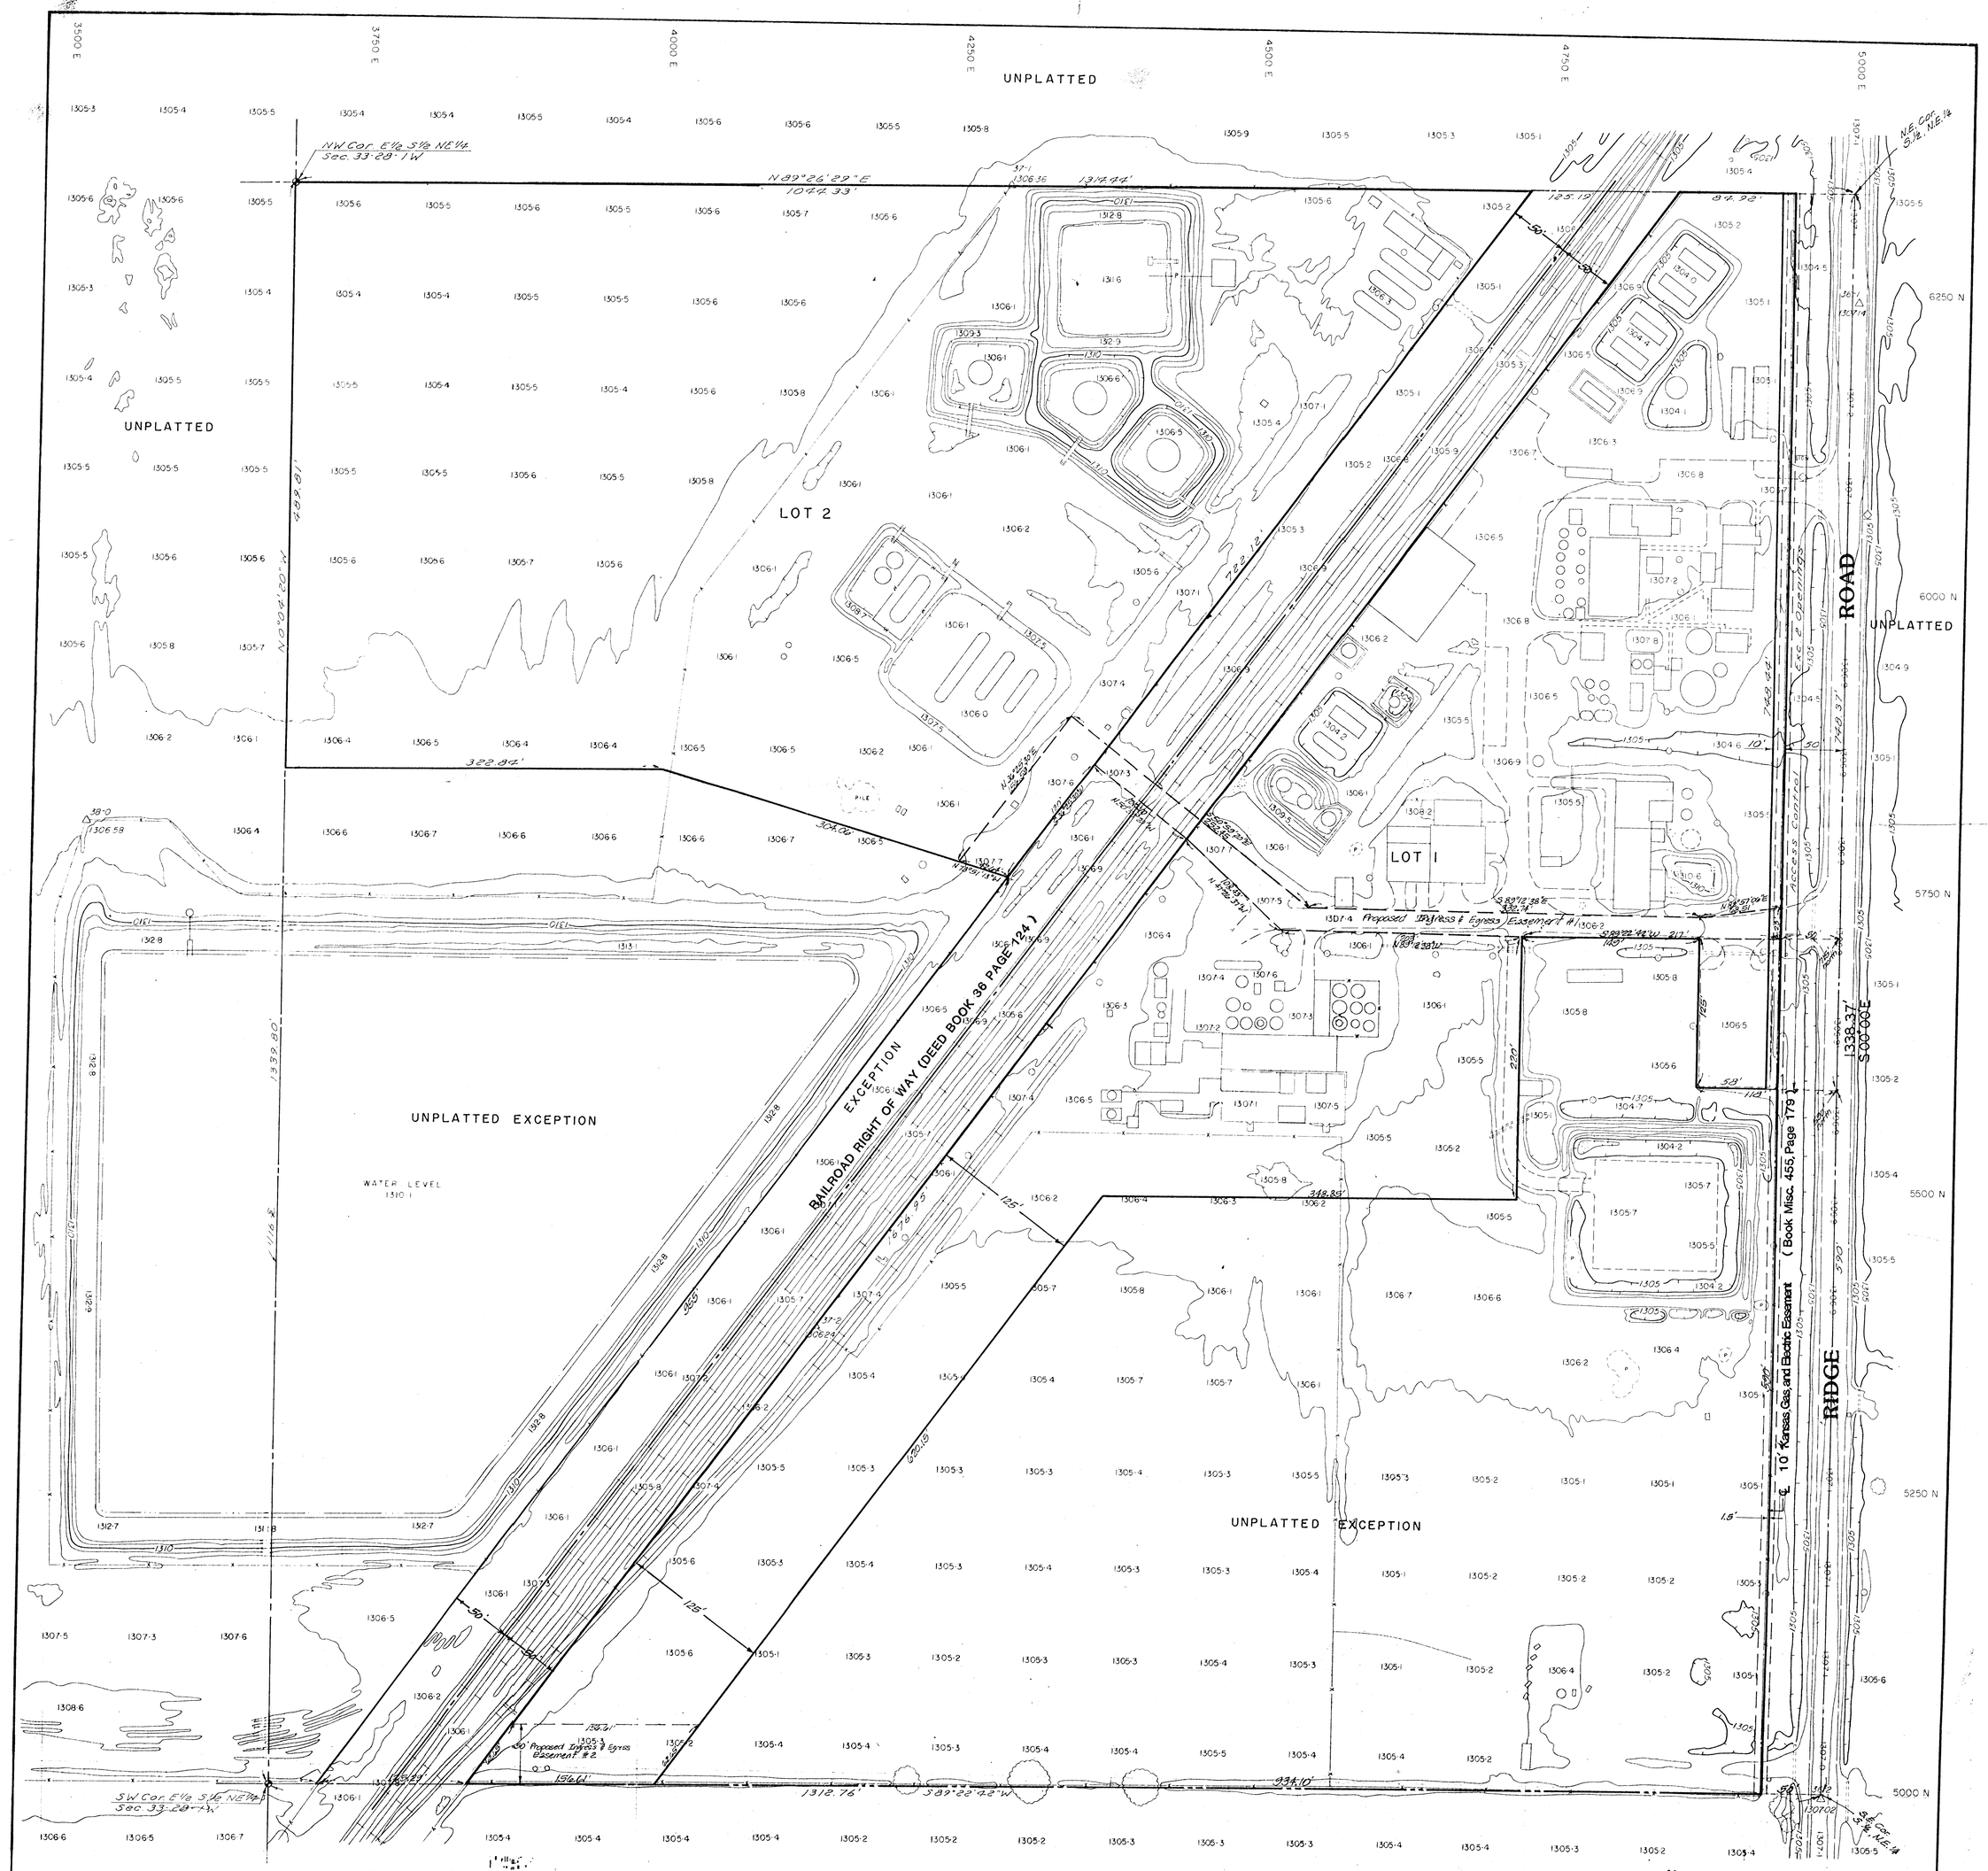

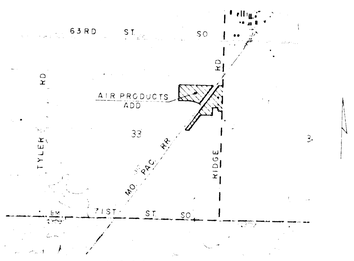

LOCATION MAP

PRELIMINARY PLAT

AIR PRODUCTS ADDITION

PART OF E.1/2 OF S.1/2 OF NE1/4 OF SEC. 33-28-1W

N

(ASSUMED AZIMUTH)

TOPOGRAPHIC MAP OF LANDS LOCATED AT
S. ½ OF N.E. ¼ SECTION 33, 28S./1W.
SEDGWICK COUNTY, KANSAS

SURVEYING & ENGINEERING
BAUGHMAN COMPANY, P.A.
330 LAURA ST. WICHITA, KANSAS

0 50 100 150
1:600 50'-1"

CONTOUR INTERVAL: 1 ft.

PHOTOGRAMMETRY BY
MILES AIR PHOTO SURVEY
2314 ANDERSON AVENUE
MANHATTAN, KANSAS 66502
(913) 539-3100

AERIAL PHOTOGRAPHY
TYPE: VERTICAL AT 60% O/L
ALTITUDE: 1,500' A.M.G.L.
DATES OBTAINED: 25 Jan. 1984
FILE 14-159 P-90

Dec 3, 1985

BAUGHMAN COMPANY, P.A.
SURVEYING & ENGINEERING
316-262-7271 • 330 LAURA ST. WICHITA, KANSAS 67211