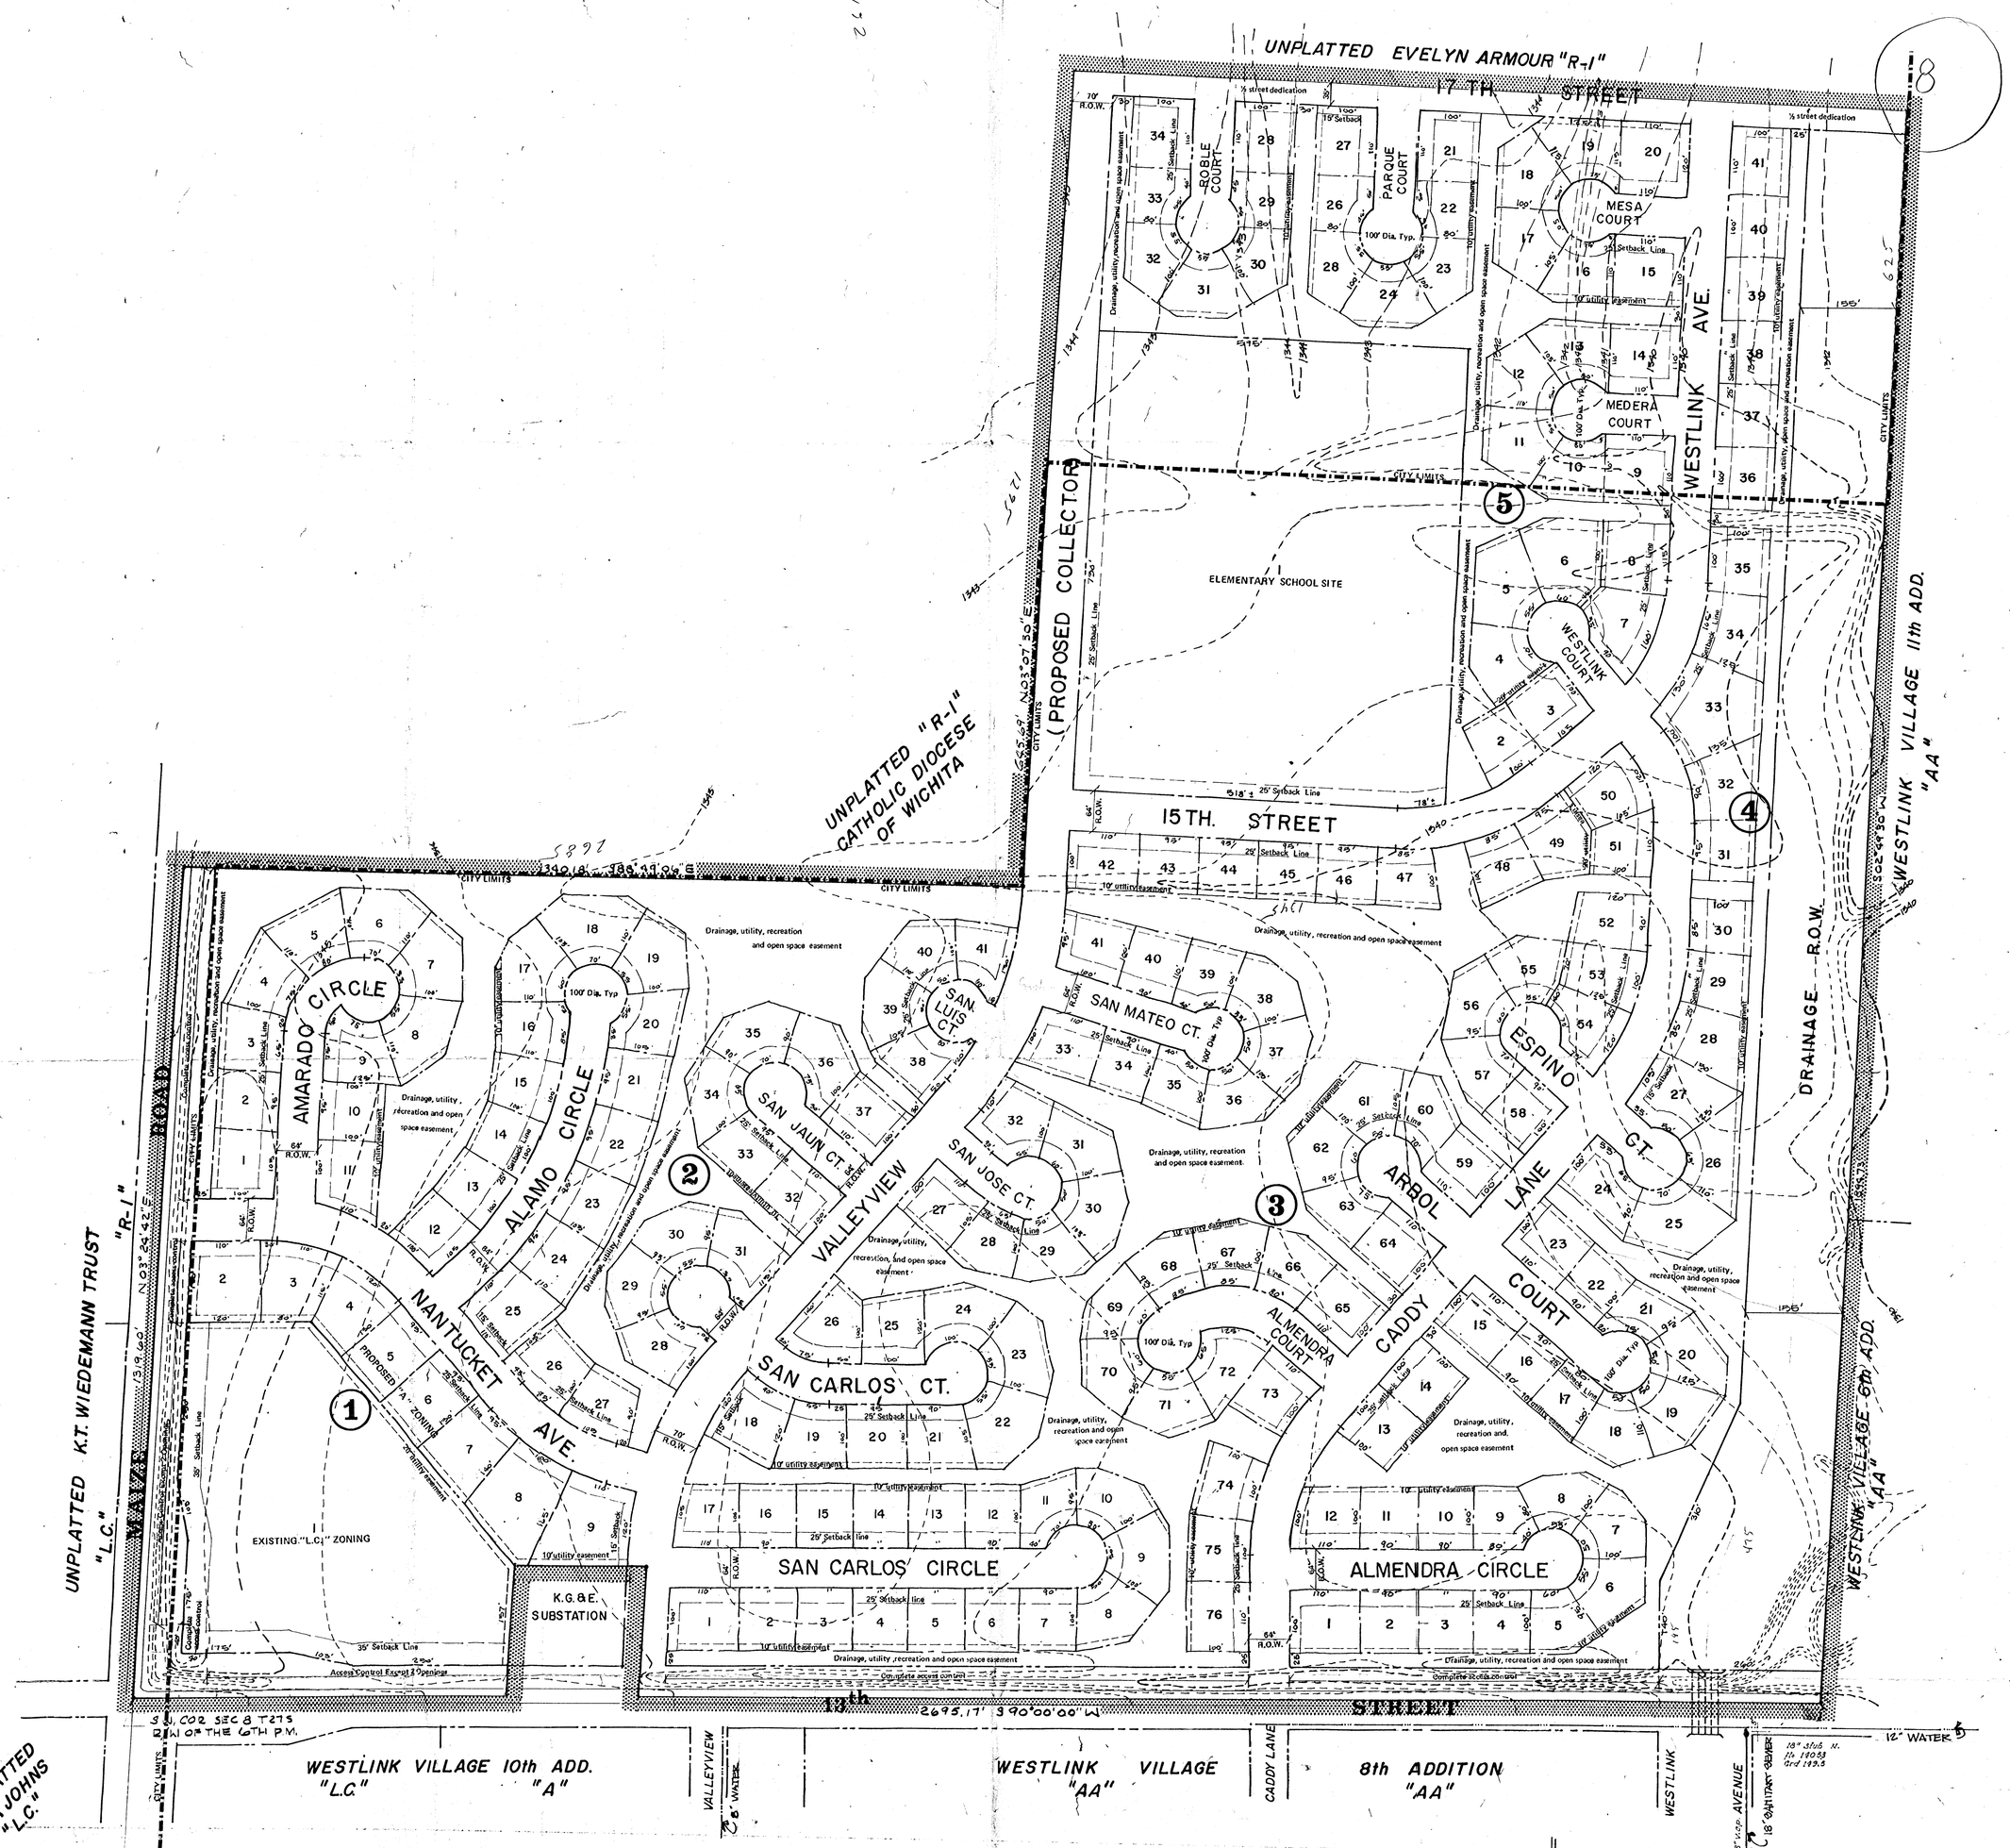

PRELIMINARY PLAT

HARVEST HILLS

OWNER / DEVELOPER : AMARADO INVESTMENTS INC.
230 SOUTH MARKET
WICHITA, KANSAS

LAND PLANNER : OBLINGER SMITH CORPORATION
625 FIRST NATIONAL BANK BLDG.
WICHITA, KANSAS

NORTH

0' 50' 100' 200' 300'

SCALE : 1" = 100'

APRIL 23, 1974

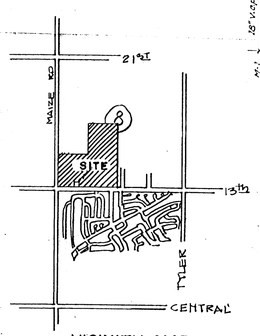

VICINITY MAP

NOTE : SEE ACCOMPANYING "SIDEWALK PLAN" FOR SIDEWALK LOCATIONS

BOUNDARY SURVEY & TOPOGRAPHY BY MOEHRING ENGRS. FEB. 13, 1973