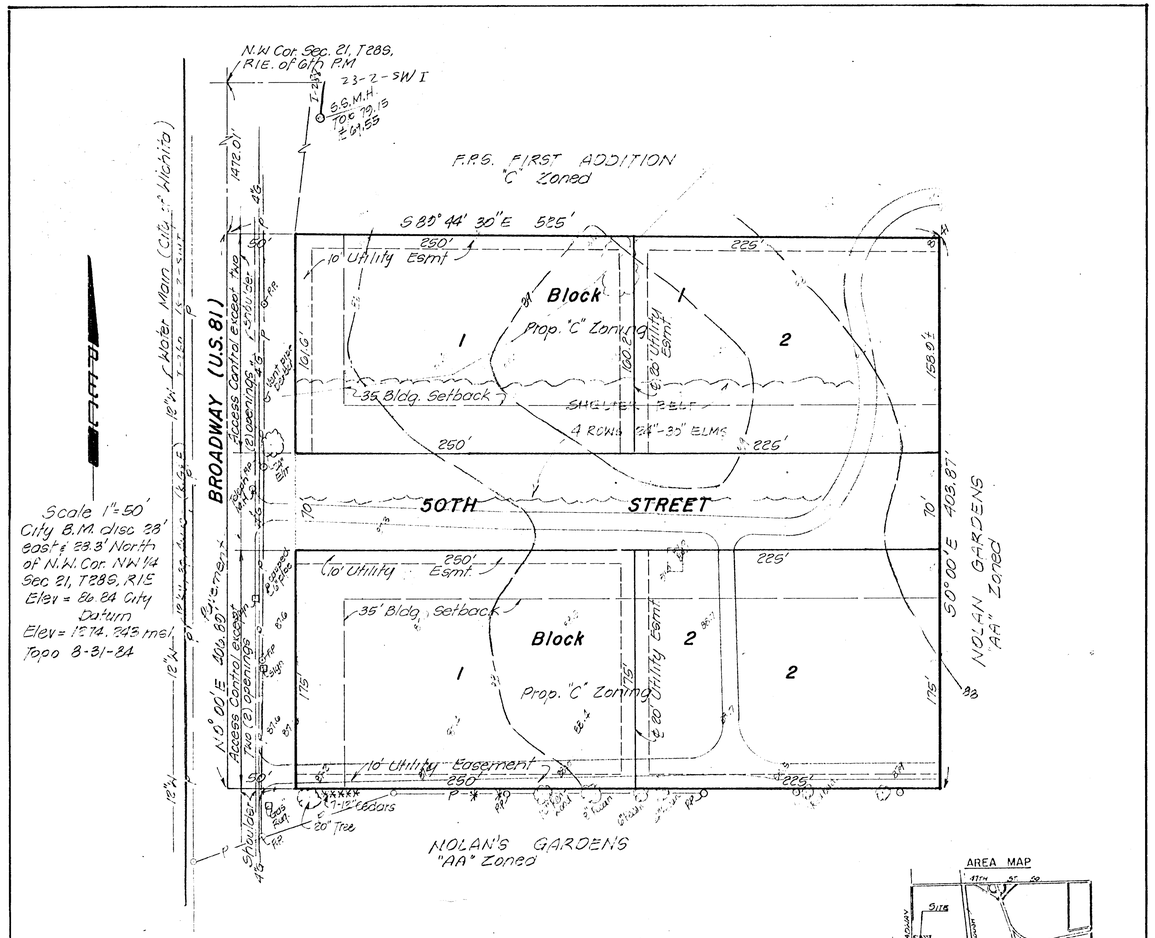

AREA MAP

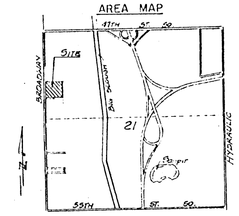

PRELIMINARY PLAT OF

F.P.S. SECOND ADDITION

TO WICHITA, SEDGWICK COUNTY, KANSAS.

OWNER: TRIPLE J PROPERTIES LTD.
331 N. Waco, Wichita, Ks. 67208

ENGINEER: P.E.C. p.a.
1440 ENGLISH
Wichita, Ks. 67211

Note: Telech cable (buried) S. Wm. Bell
N-S on Broadway 25'± E. of Sec. line