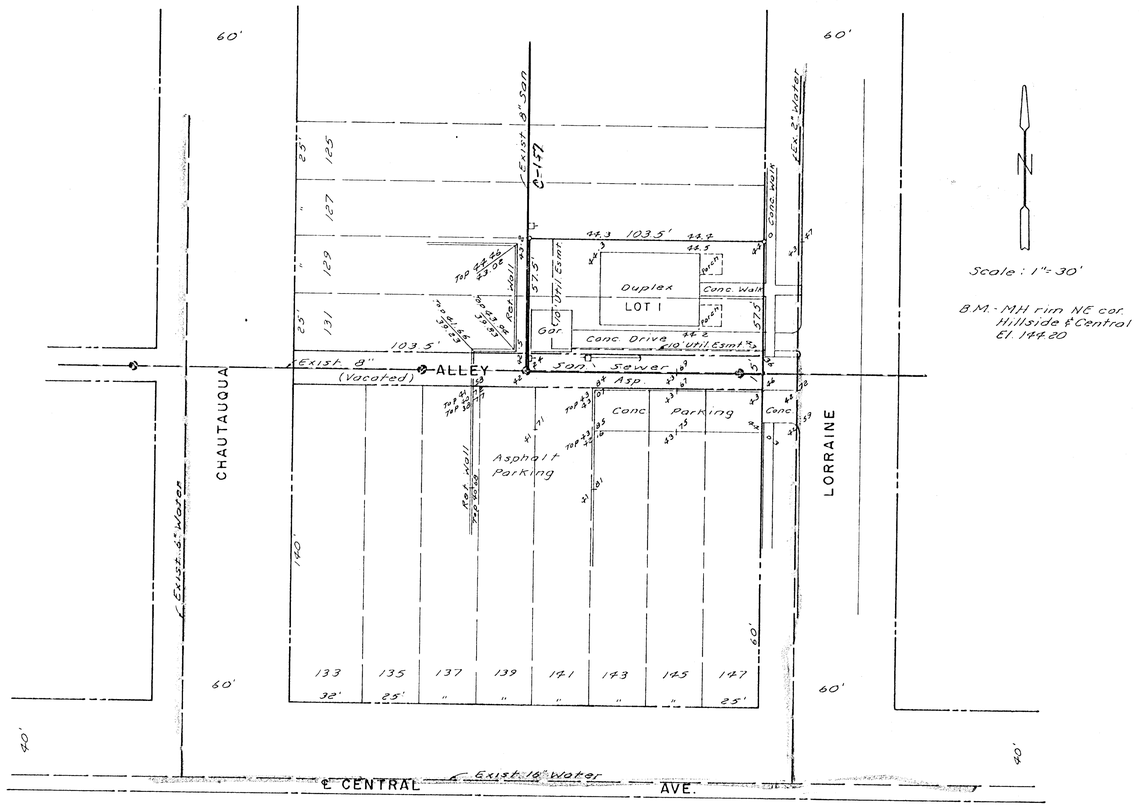

SKETCH PLAT

FARROW 2ND ADDITION

A REPLAT OF E.1/2 OF LOTS 129 & 131 & N1/2 VACATED ALLEY IN BUCK'S 2ND ADD.

May 7, 1985

BAUGHMAN COMPANY, P.A.
SURVEYING & ENGINEERING
316-262-7271 • 330 LAURA • WICHITA, KANSAS 67211