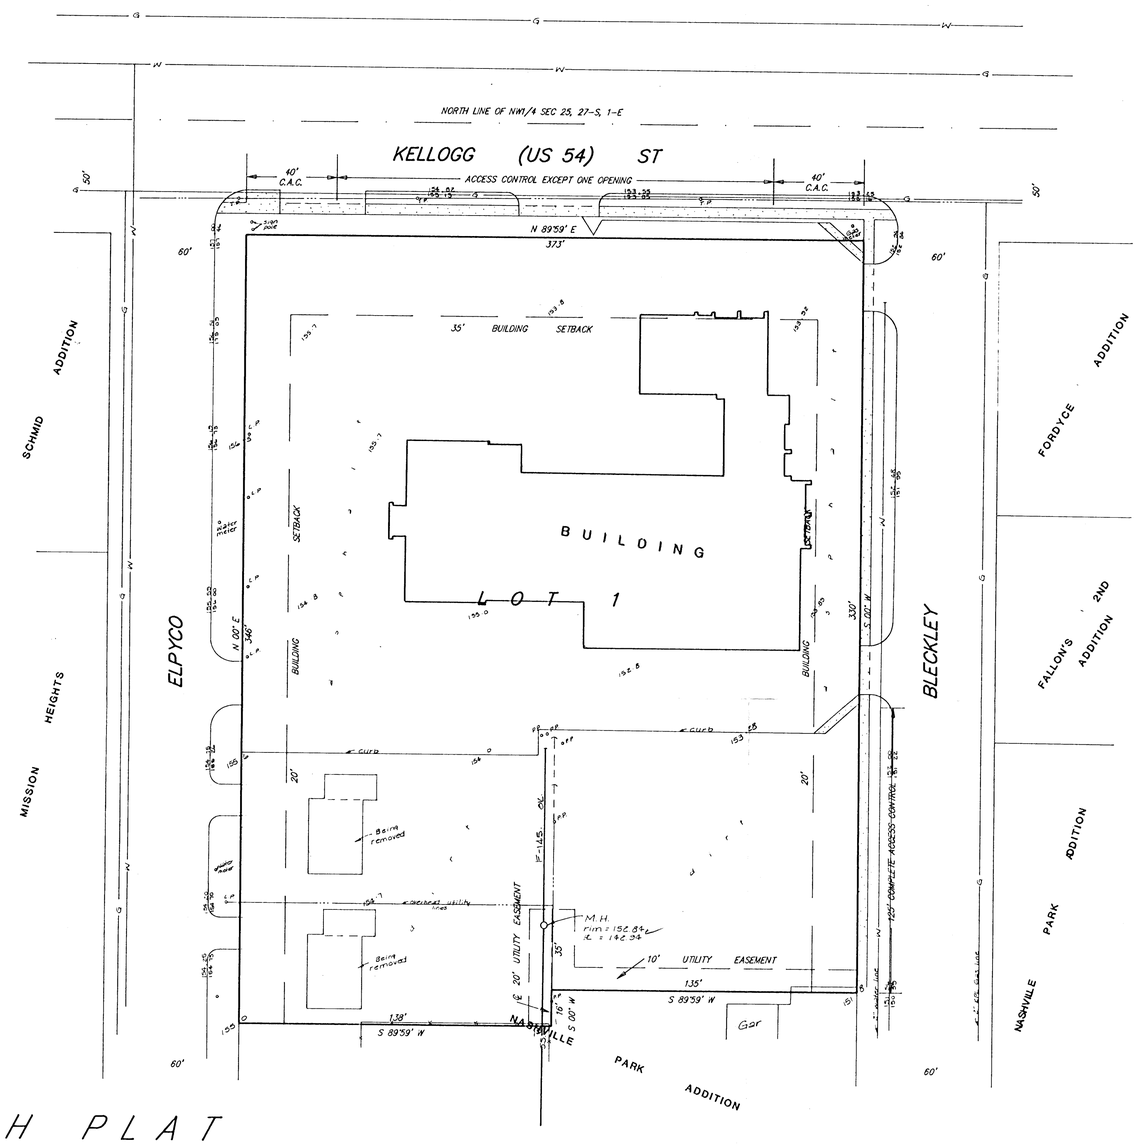

1" = 30'

Bench Mark:
R.R. spike in north face of P.P. 132' south of south line of Kellogg ± 10' west of east line of Pinecrest
Elev. = 154.33 City Datum

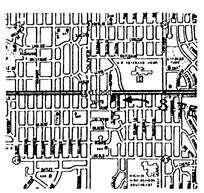

VICINITY MAP

SKETCH PLAT

DAVIS-MOORE 7TH ADDITION

WICHITA, SEDGWICK COUNTY, KANSAS.

Lot 1, Davis-Moore 6th Addition, Wichita, Sedgwick County, Kansas and Lots 10 and 11, Block B, Nashville Park Addition to Wichita, Kansas.

T. G. DAVIS, JR.

BAUGHMAN COMPANY P. A.
SURVEYING & ENGINEERING
316/262-7271 • 315 ELLIS • WICHITA, KANSAS 67211

21 JAN 91