SKETCH PLAT

ORIENTA PARK 3RD ADD.

PART OF SE 1/4 SEC. 1, TWP. 28-S, R-1-W

WHISPERING PINES JOINT VENTURE

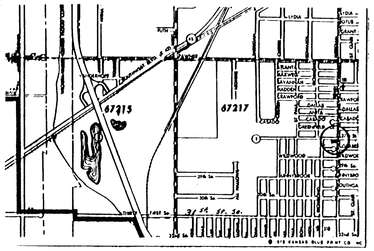

~ Vicinity Plat ~

N
W E
S

Scale: 1" = 30'

Bench Mark: City Standard 27th St. So. & Meridian – 42.5 ft. North & 44 ft. East of the ℄ of both. Elevation 99.62 City Datum

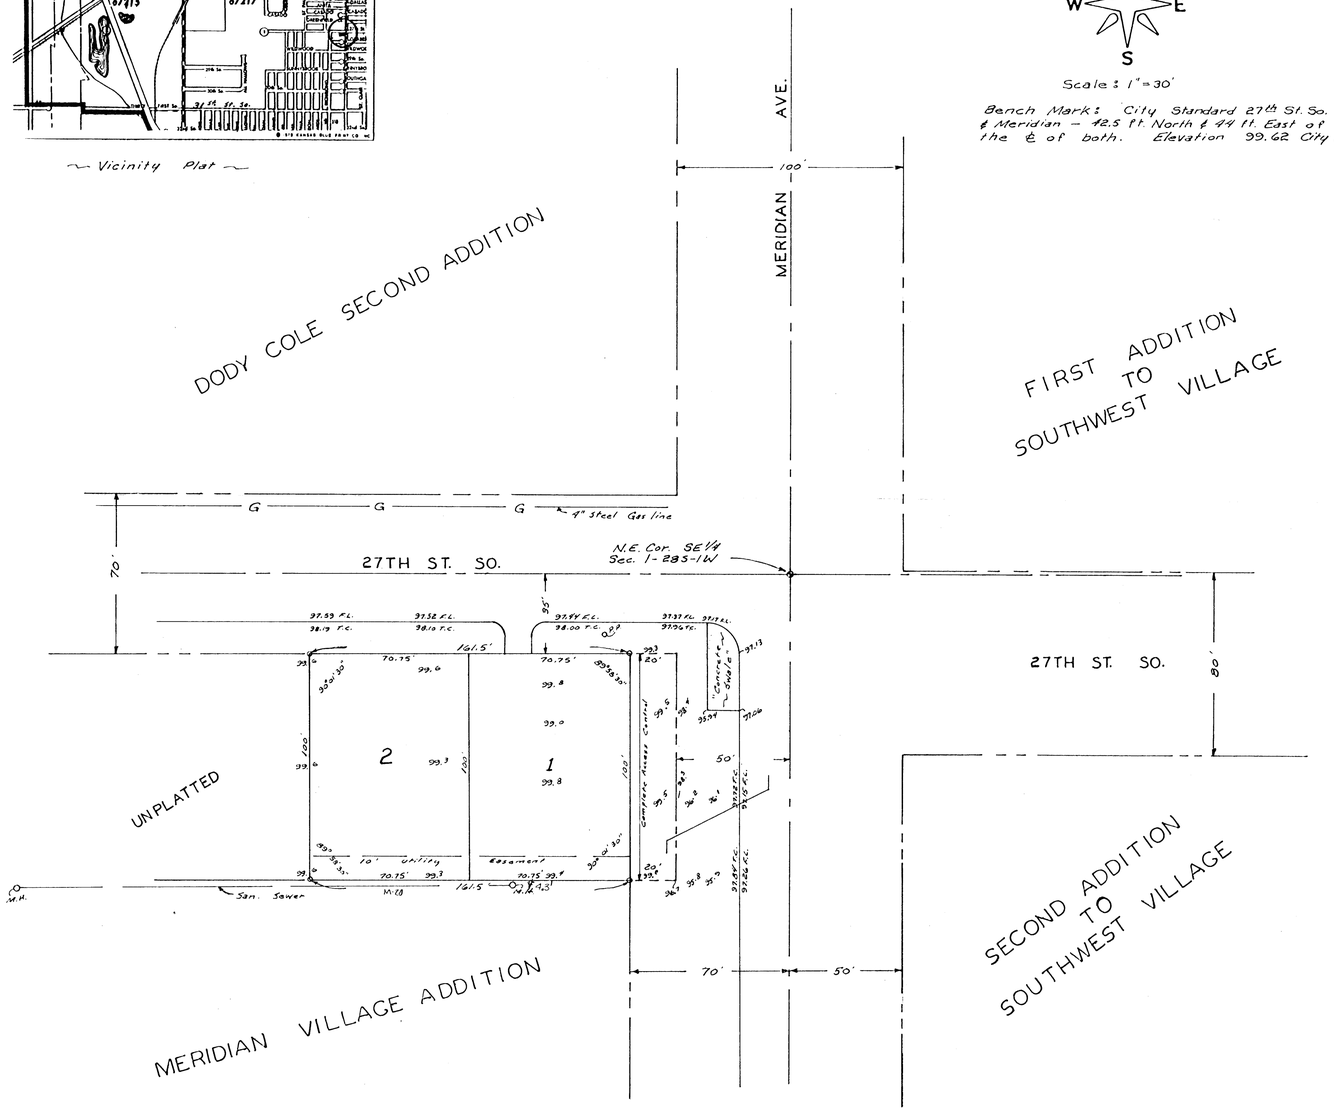

Date: 12-8-81

BAUGHMAN COMPANY, P.A.
SURVEYING & ENGINEERING
316/262-7271 • 330 LAURA • WICHITA, KANSAS 67211