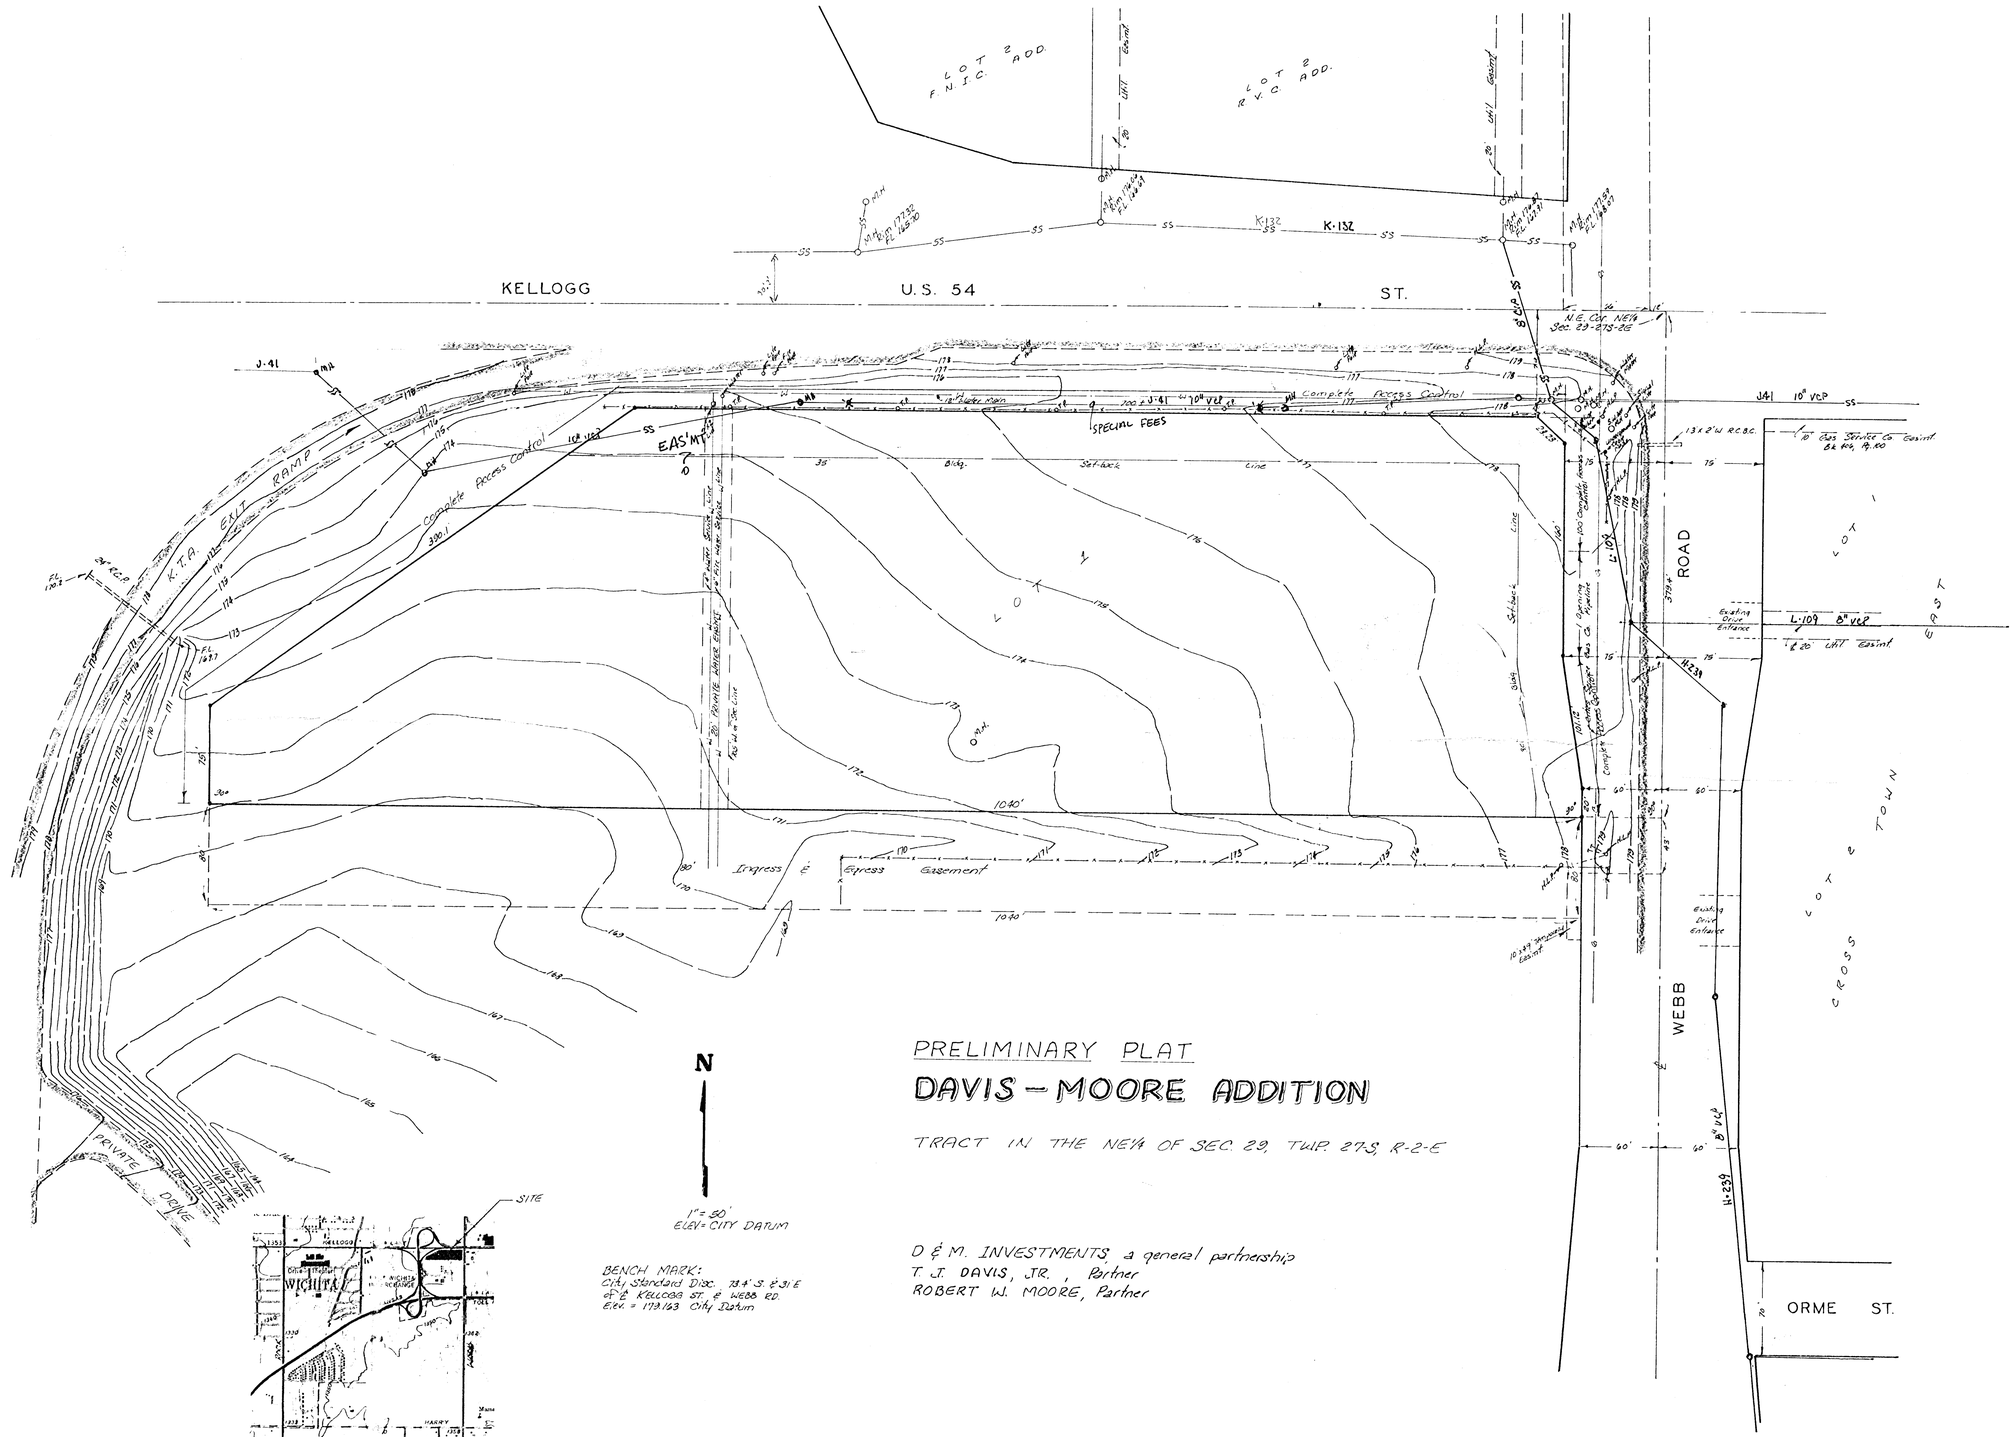

KANSAS TURNPIKE AUTHORITY
CASE A-55770

PRELIMINARY PLAT

DAVIS-MOORE ADDITION

TRACT IN THE NE¼ OF SEC. 29, TWP. 27-S, R-2-E

D & M. INVESTMENTS, a general partnership
T. J. DAVIS, JR., Partner
ROBERT W. MOORE, Partner

BAUGHMAN COMPANY, P.A.
SURVEYING & ENGINEERING
316/262-7271 • 330 LAURA • WICHITA, KANSAS 67211

3 MAR 83
11 NOV 82