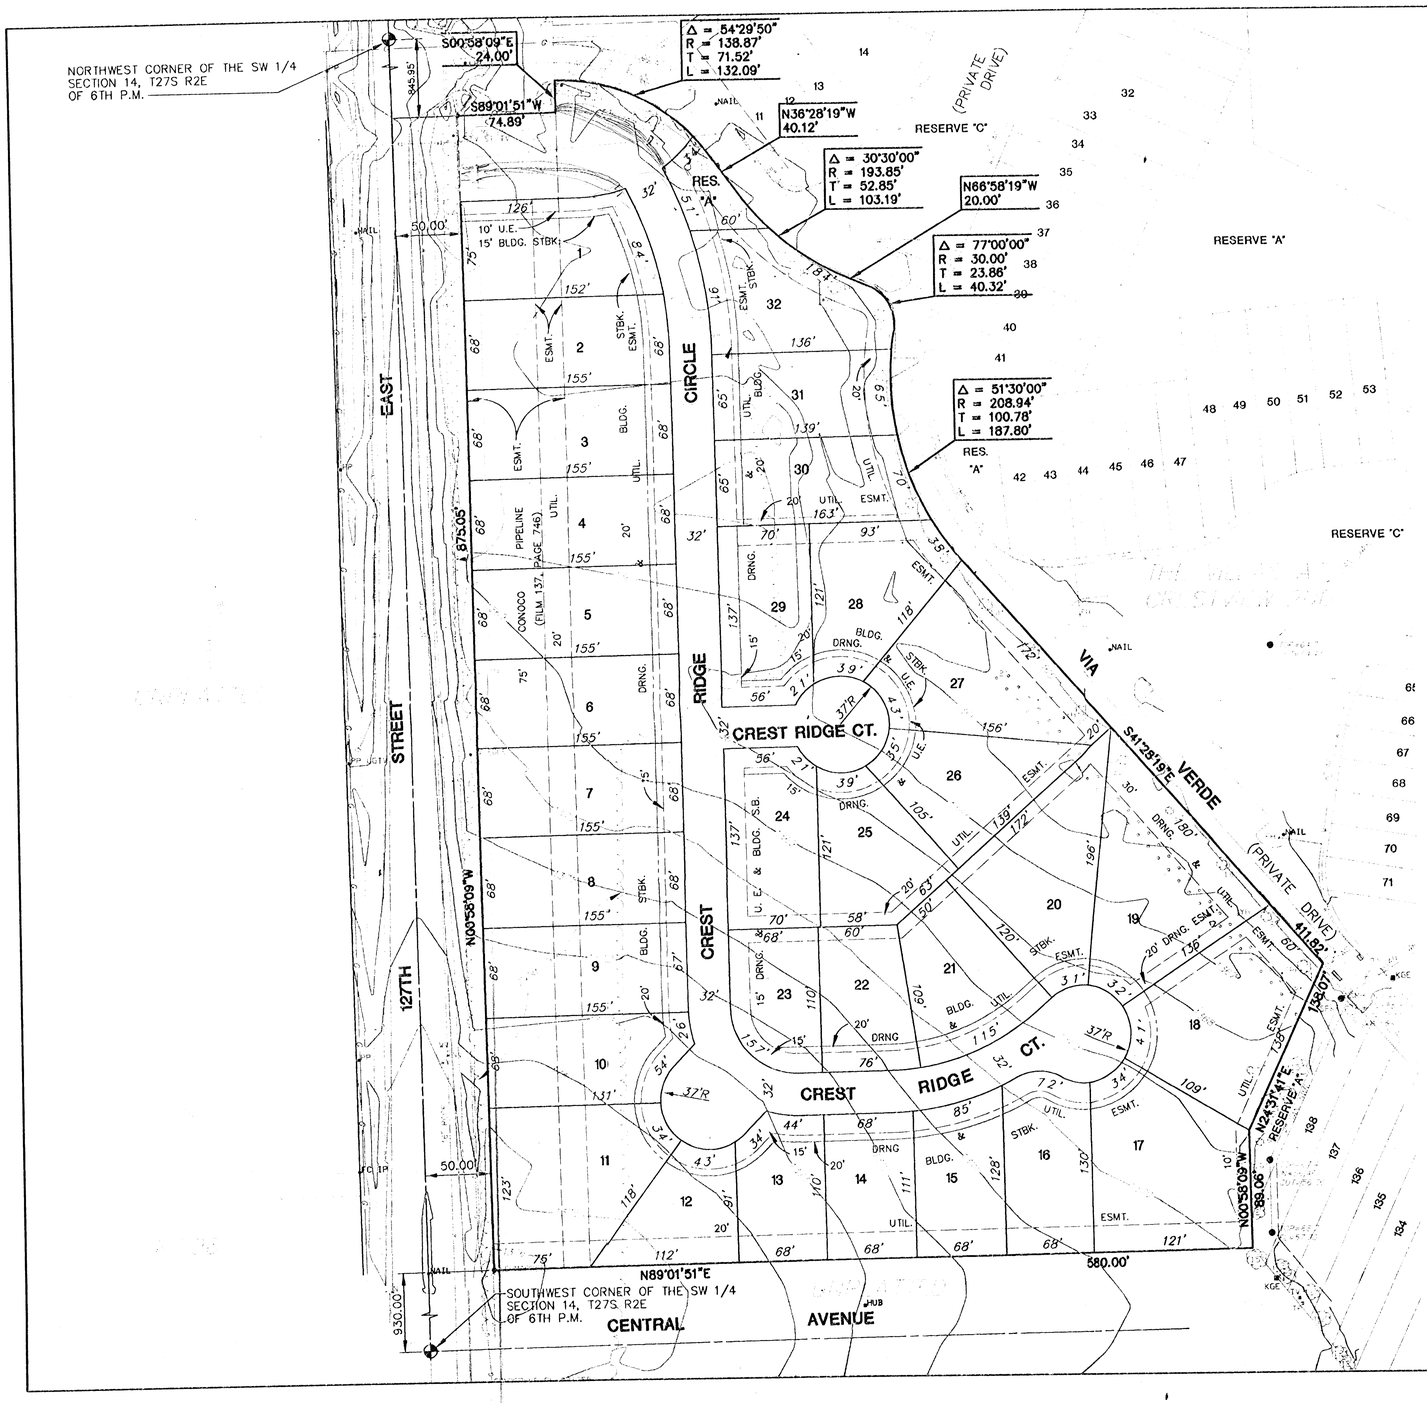

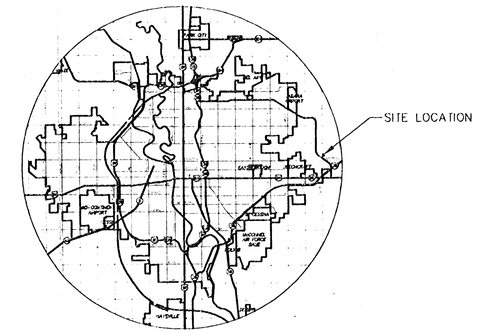

LOCATION MAP

N

SCALE: 1"=50'

PRELIMINARY PLAT

CREST RIDGE

OWNER: PHIL SNODGRASS DEVELOPERS
2400 N. WOODLAWN
WICHITA, KANSAS 67220

MID-KANSAS ENGINEERING CONSULTANTS INC.
3500 NORTH ROCK ROAD
BUILDING #800
WICHITA, KANSAS 67226 (316) 636-5566

Sheet 1 of 1