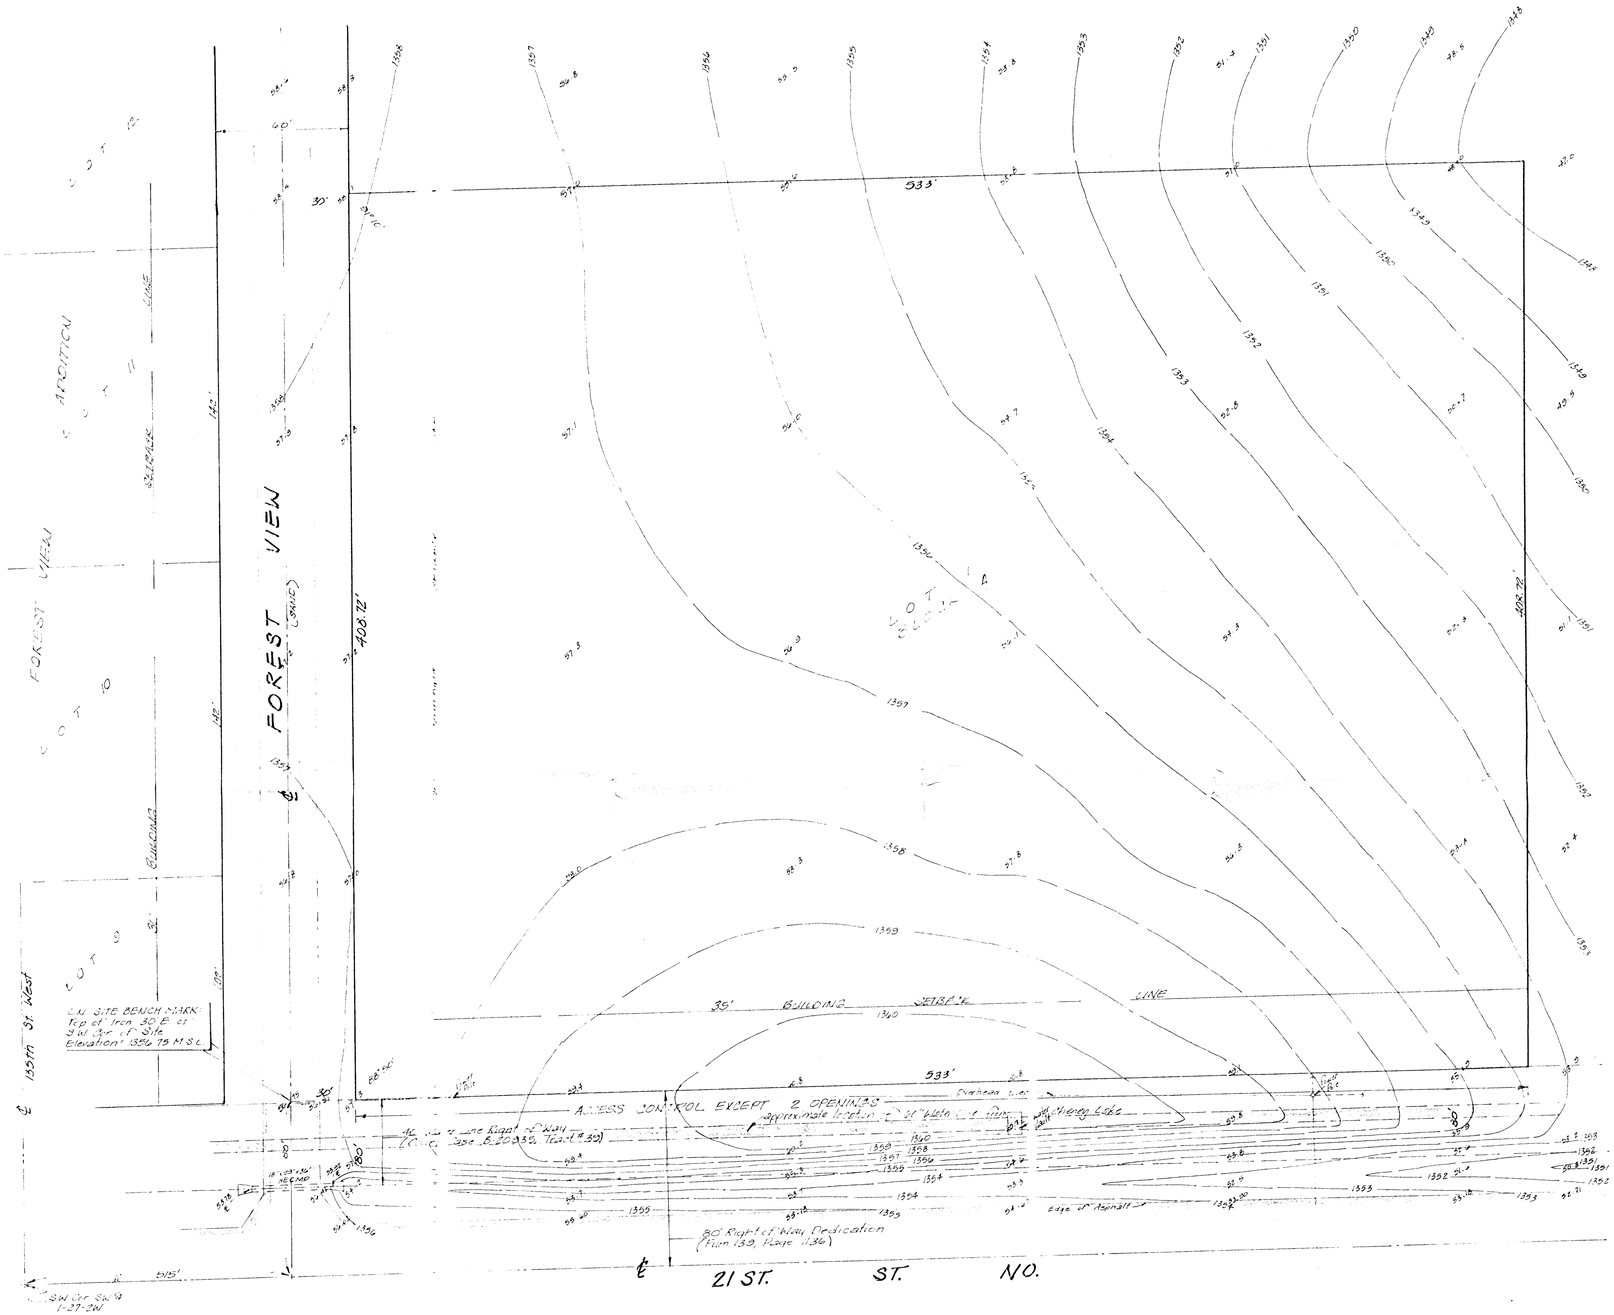

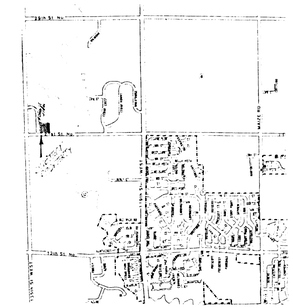

SKETCH PLAT

COUNTRYSIDE PENTECOSTAL HOLINESS CHURCH ADDITION

A TRACT OF LAND IN THE SW1/4 SEC 1, TWP 27-S, R-2-W

OWNER: COUNTRYSIDE PENTECOSTAL HOLINESS CHURCH INC.

N

1"=30'

Elevation = M.S.L.

BAUGHMAN COMPANY, P.A.
SURVEYING & ENGINEERING
316/262-7271 • 315 ELLIS • WICHITA, KANSAS 67211

OCTOBER 10, 1986