HOMER MORGAN SECOND ADDITION

WICHITA, SEDGWICK COUNTY, KANSAS

Northwest Quarter Section 16, T28S, R1E, 6th. PM

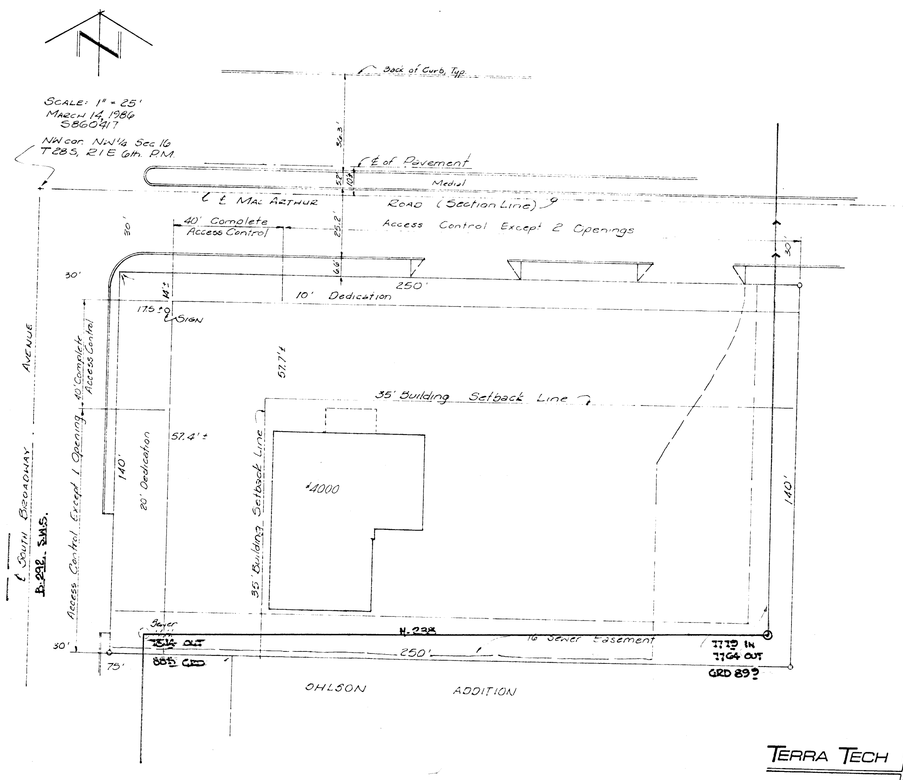

OWNER SUBDIVIDER: HOMER MORGAN
2110 INDUSTRIAL - TELE 522-4782
WICHITA, KANSAS 67216

VICINITY MAP

TERRA TECH
LAND SURVEYING INC.

245 West Dewey
Wichita, Kansas 67202-3627
(316) 267-0744 / 267-2348