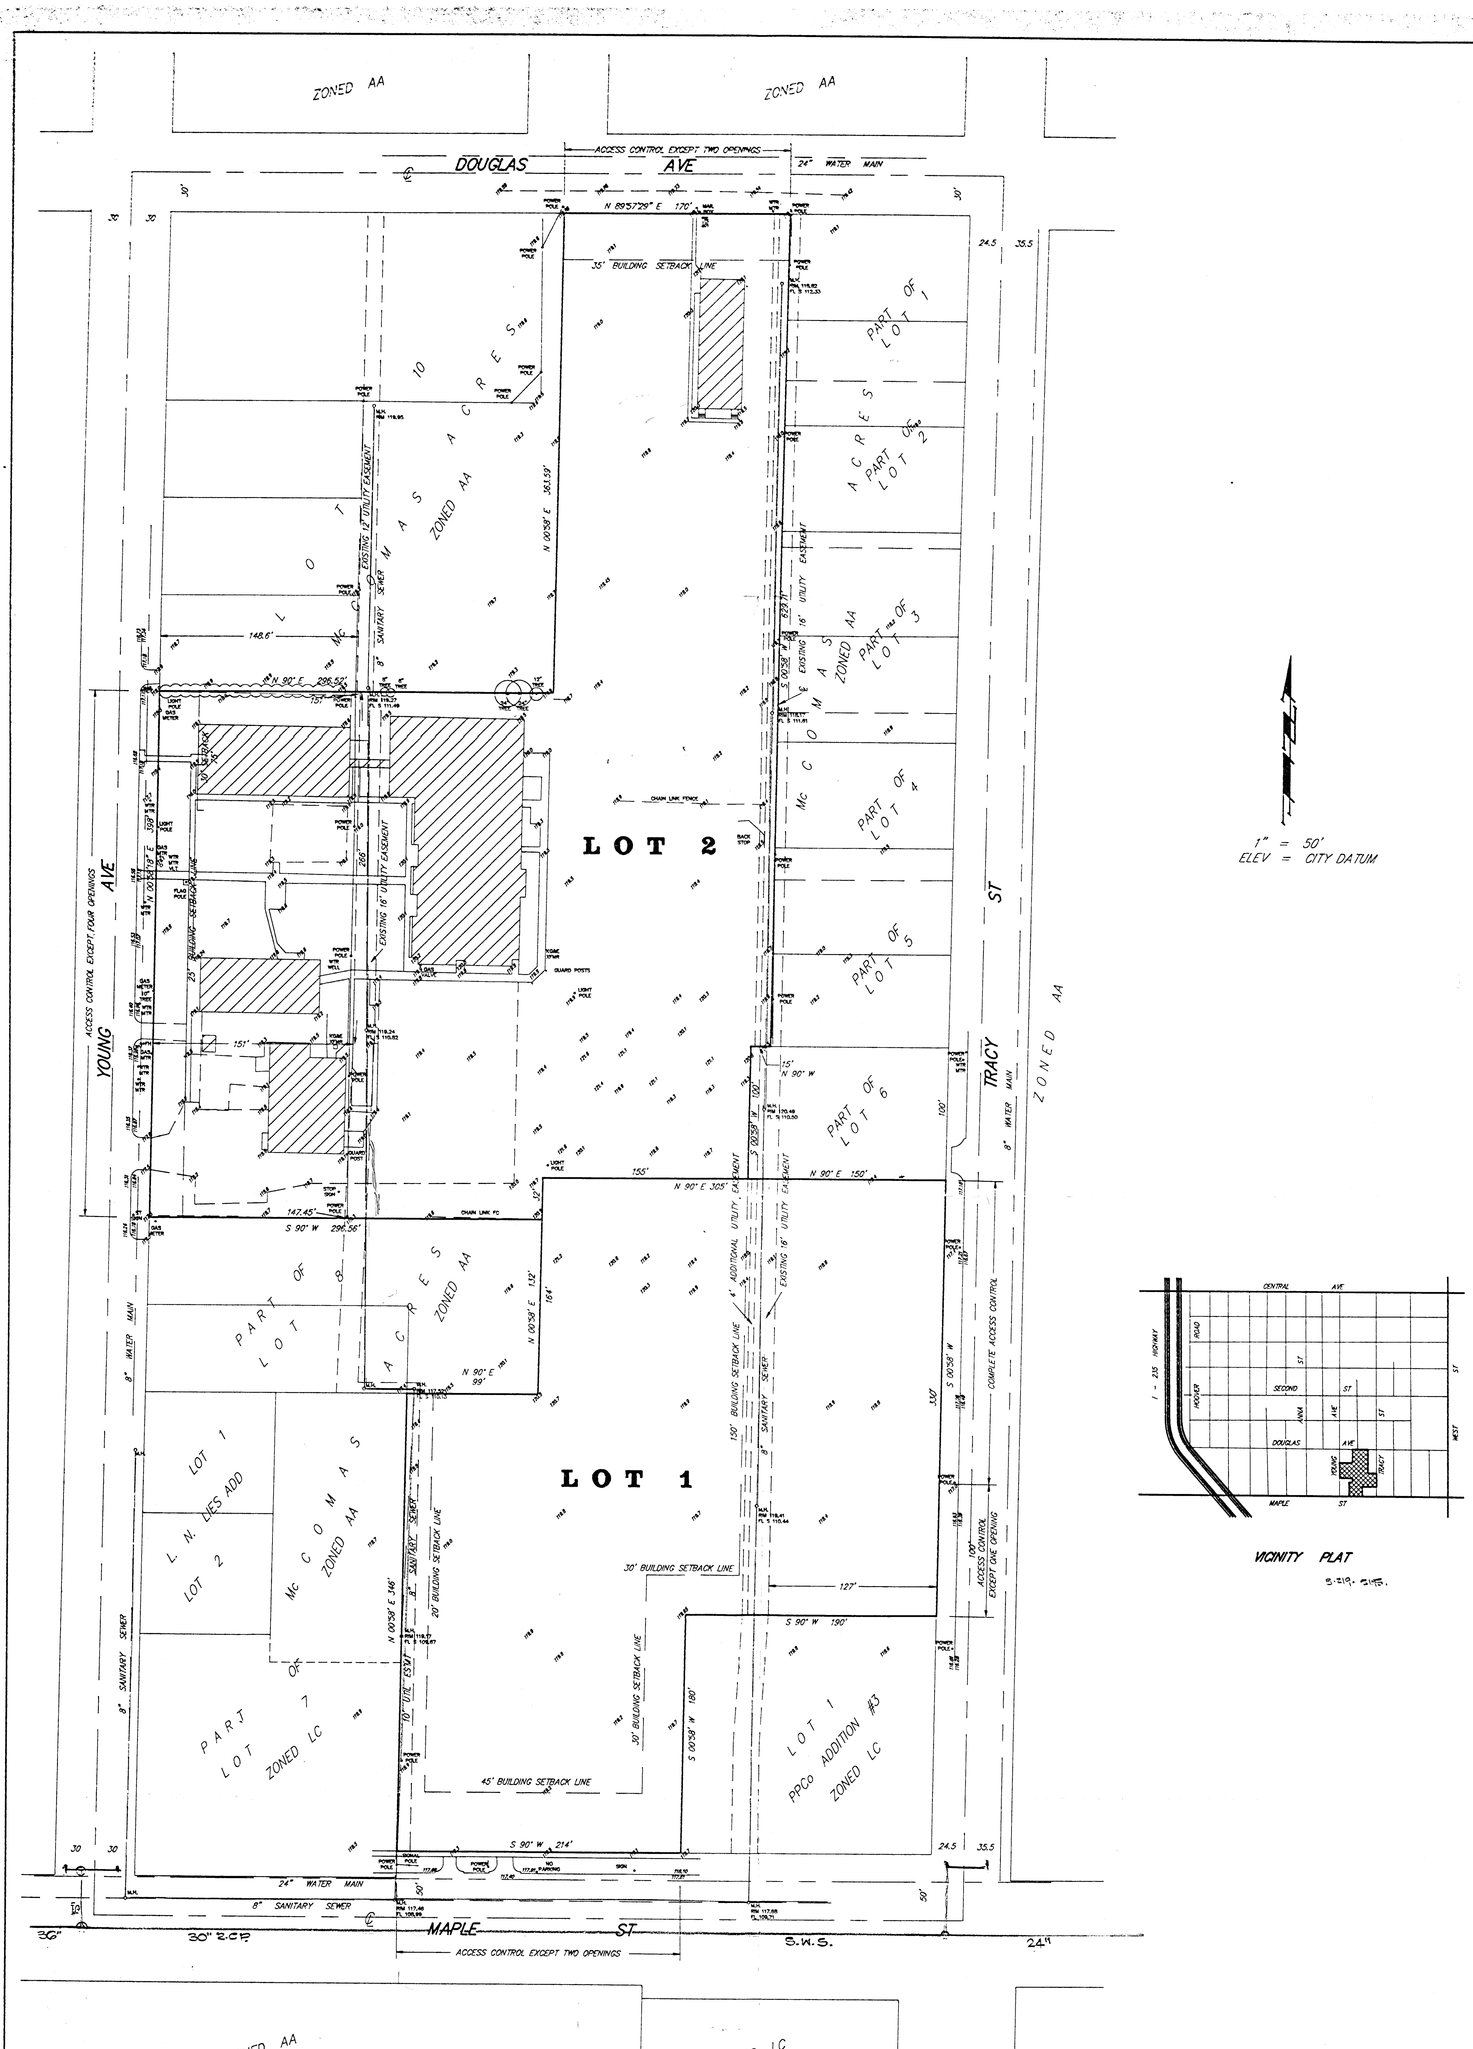

VICINITY PLAT

S-19-29E.

PRELIMINARY PLAT

STARKEY DEVELOPMENT CENTER

AN ADDITION TO

WICHITA, SEDGWICK COUNTY, KANSAS

STARKEY DEVELOPMENTAL CENTER, INC.
William E. Brotton, Executive Director
144 S. Young
Wichita, KS 67209
Ph (316) 942-4221

The west 170.5 feet of Lots 1, 2, 3, 4, and 5 and Lot 6, except the east 150 feet of the north 100 feet thereof and except the south 200 feet thereof, and the east 98.5 feet of Lot 7, except the south 200 feet thereof, and the N1/2 of Lot 8, and all of Lot 9, McComas Acres, Sedgwick County, Kansas, and all of Lot 1, Starkey Addition, Wichita, Kansas.

BAUGHMAN COMPANY P. A.
SURVEYING & ENGINEERING
316/262-7271 • 315 ELLIS • WICHITA, KANSAS 67211

21 JUNE 1991