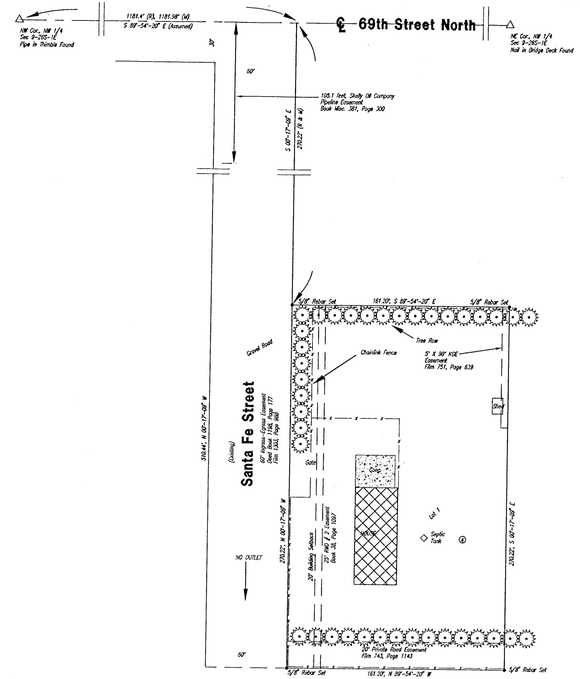

Scale: 1" = 60'

LEGAL DESCRIPTION:

Beginning 1181.4 feet East and 270.22 feet South of the Northwest Corner of Northwest quarter; Thence South 270.22 feet; East 161.20 feet; North 270.22 feet; West to beginning; Section 9-26S-1E, Sedgwick County, Kansas.

AND

Beginning 1181.4 feet East and 30 feet South of the Northwest Corner of Northwest quarter; Thence South 510.44 feet; West 60 feet; North 510.44 feet; East to beginning; Section 9-26S-1E, Sedgwick County, Kansas.

PROPERTY OWNER:

William C. Mierau, Etux
Edward A Johnson, Etal

PROPERTY ADDRESS:

6850 North Santa Fe
Wichita, Kansas 67219

GROSS AREA = 1.70 ACRES, MORE OR LESS

AREA OF EACH LOT = 1.0 ACRES, MORE OR LESS

SURVEYOR:

Babar M. Khan, L.S.
Municipal Engineers, P.A.
254-Laura, Suite 201
Wichita, Kansas 67211
Tel.: 316-262-3942

BABAR M. KHAN
LICENSED
No. 1213
KANSAS
LAND SURVEYOR
6/12/17

VICINITY MAP
FORT SANTA FE ADDITION
TO SEDGWICK COUNTY, KANSAS

PROJECT NO:
97-14 (Revised)

MUNICIPAL ENGINEERS, P.A.
254-LAURA, SUITE 201
WICHITA, KANSAS 67211
316-262-3942