SKETCH PLAT

COTTONWOOD VILLAGE EIGHTH

AN ADDITION TO WICHITA, SEDGWICK COUNTY, KANSAS

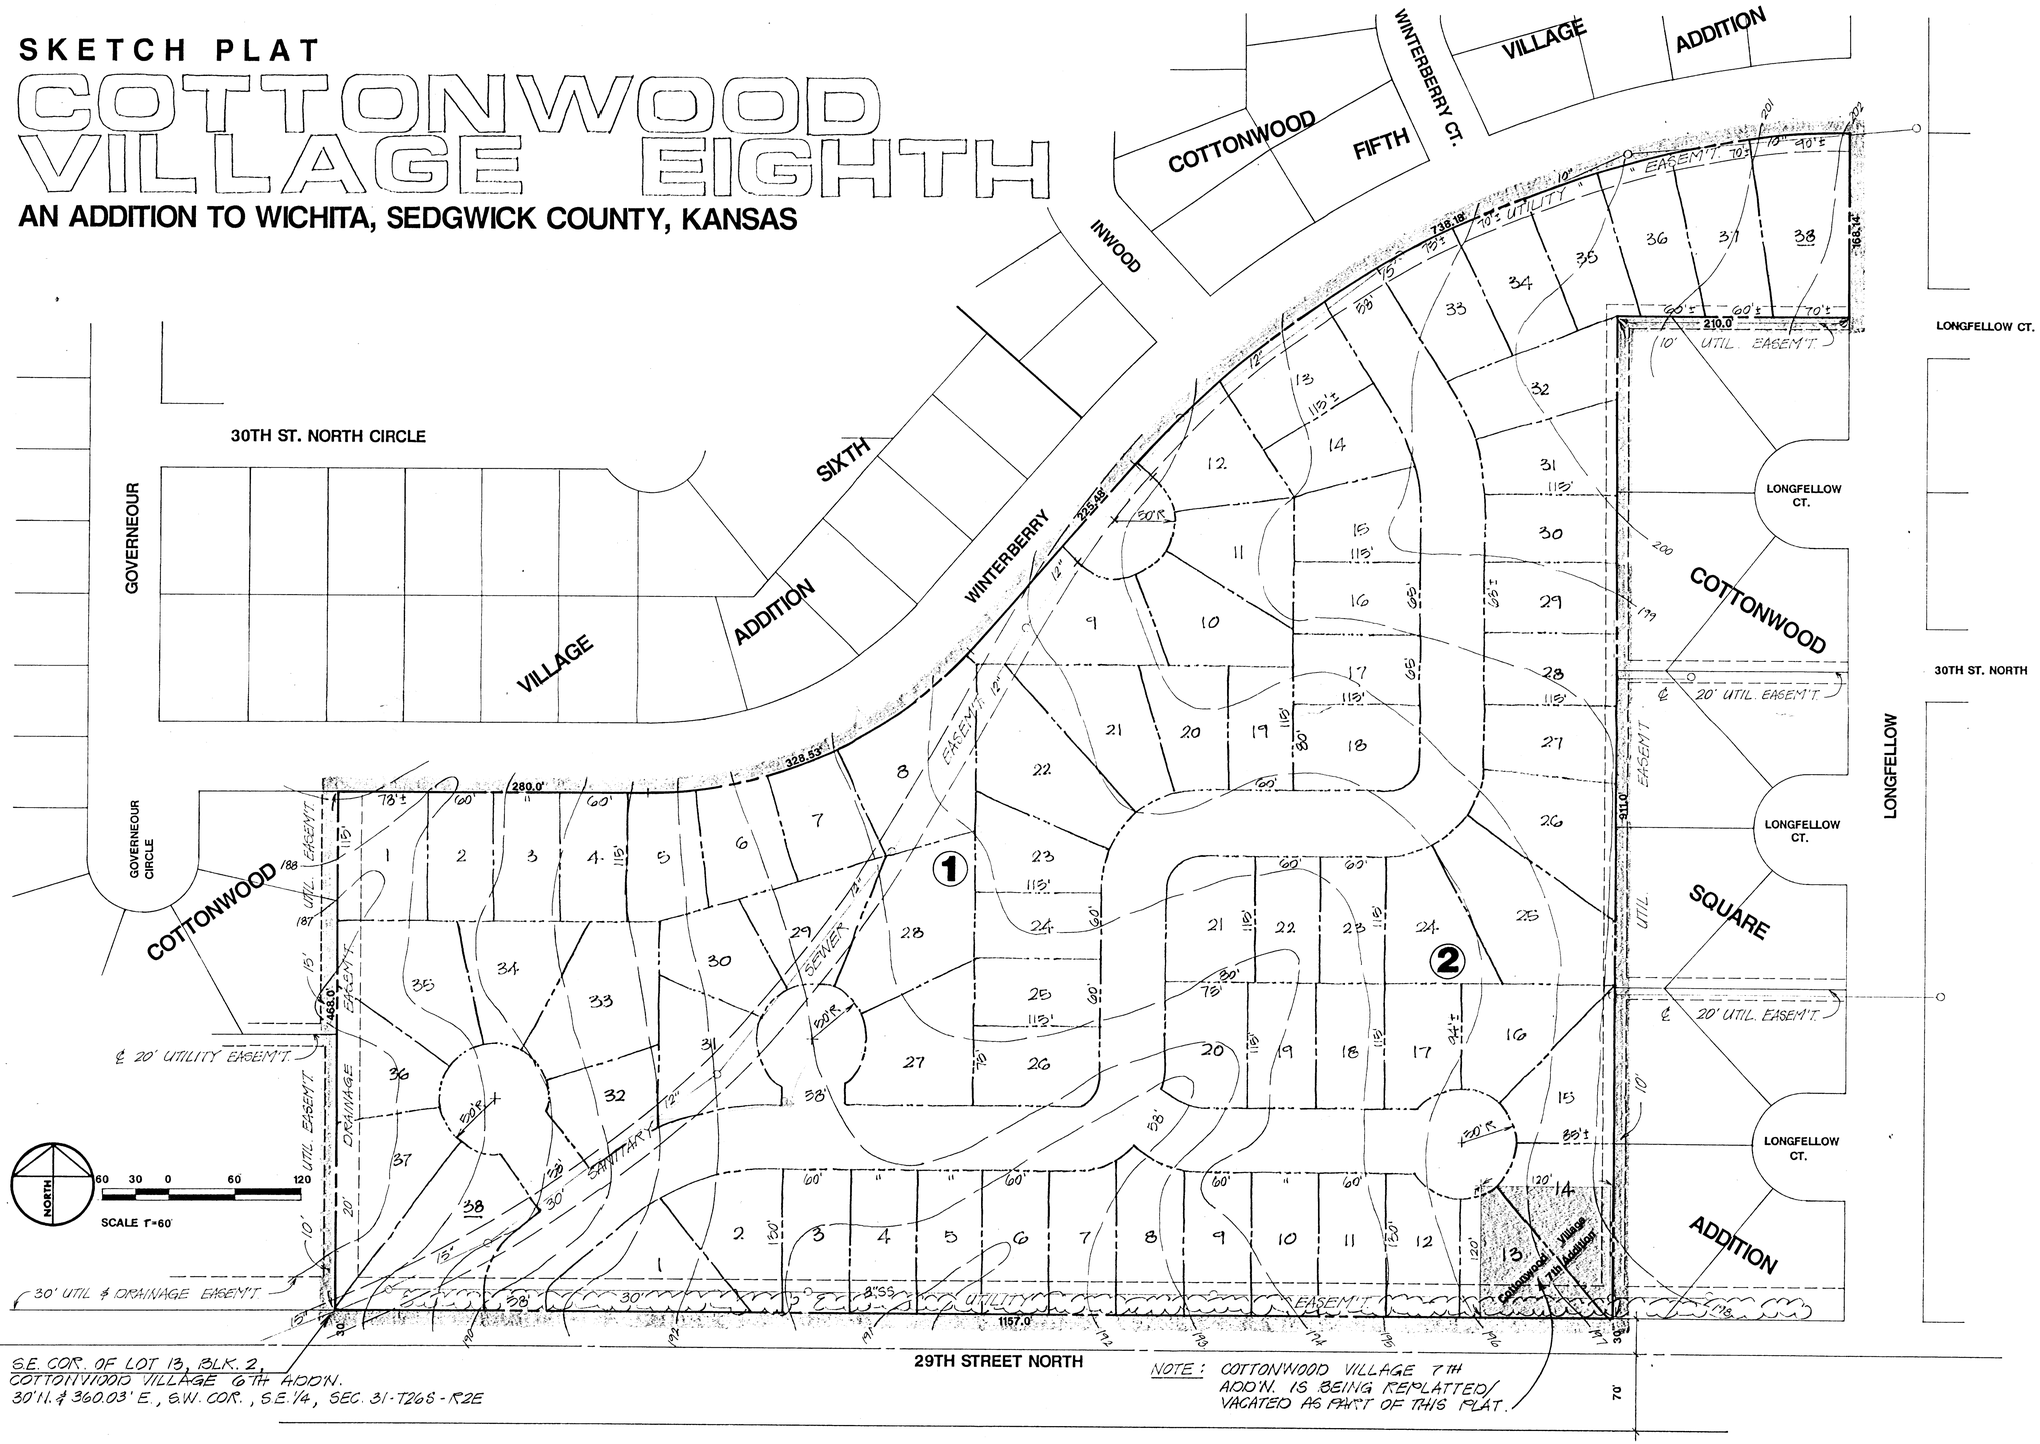

S.E. COR. OF LOT 13, BLK. 2,
COTTONWOOD VILLAGE 6TH ADD'N.
30'11.4 360.03' E., S.W. COR., S.E.1/4, SEC. 31-T26S-R2E

PDS
INCORPORATED
PLANNING DEVELOPMENT SERVICES, INC.
Wichita, KS. 67203 316-262-0451 FAX 262-0452

OWNER:
LANDMARK COMMUNITIES, INC.
3500 North Rock Road Bldg. #100 Wichita, Kansas 67226

DRAWN JULY 1987
CHECKED
REVISED SEPT. 1987

SHEET 1 OF ONE