PRELIMINARY PLAT

COTTONWOOD VILLAGE EIGHTH

AN ADDITION TO WICHITA, SEDGWICK COUNTY, KANSAS

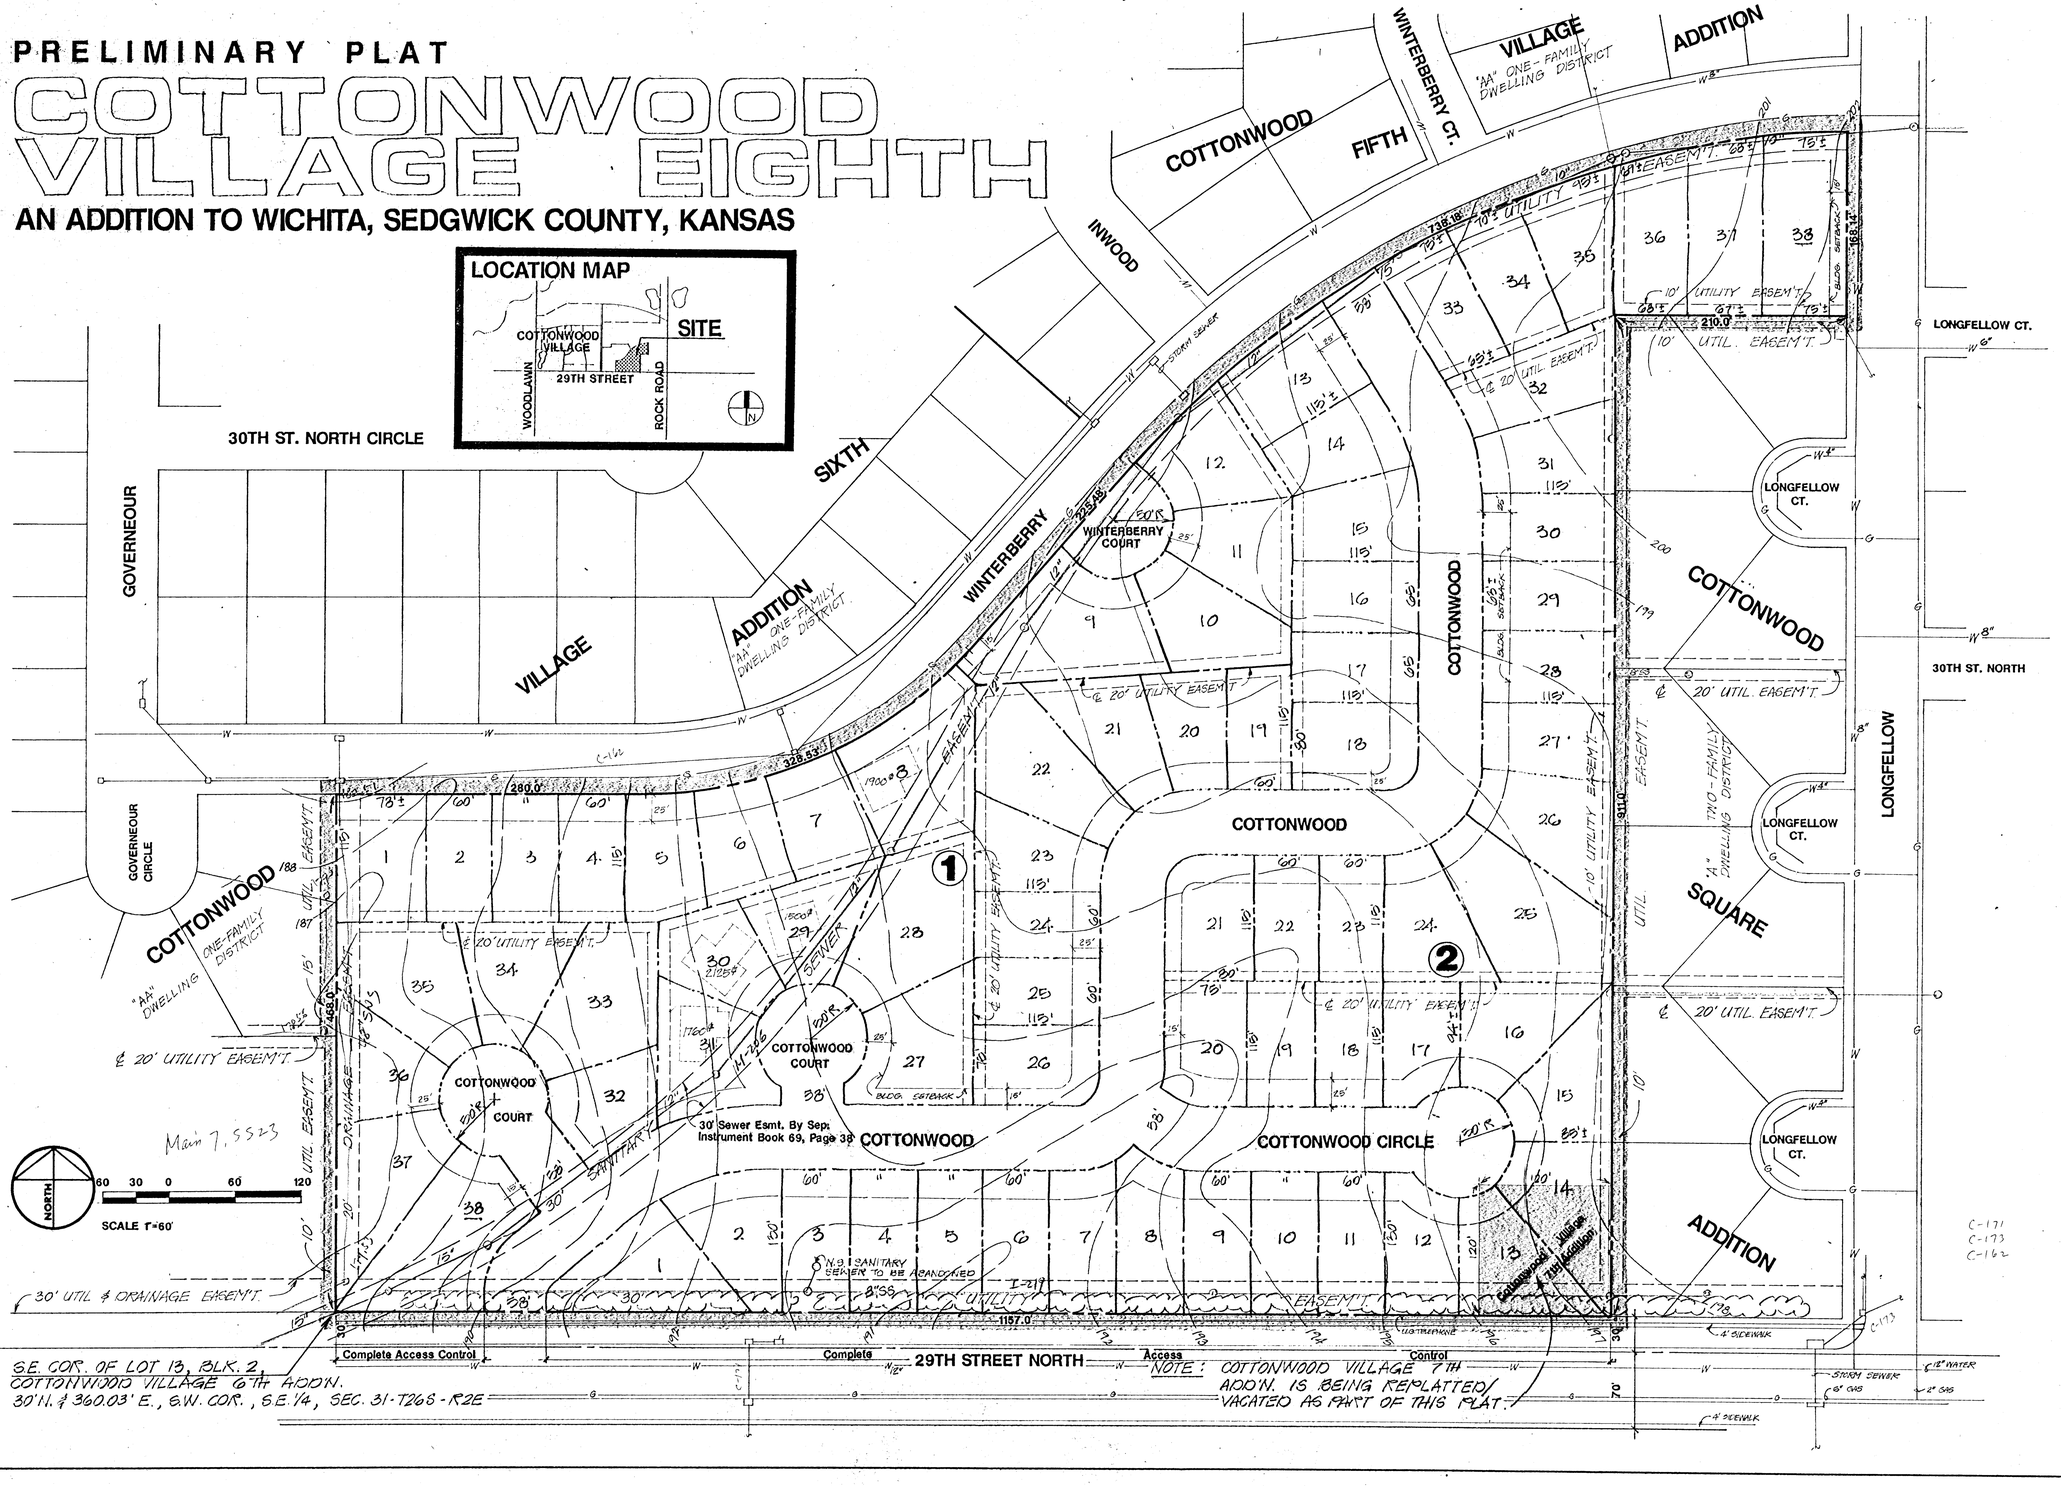

PDS INCORPORATED
PLANNING DEVELOPMENT SERVICES, INC.
Wichita, KS. 67203 316-262-0451 Telex 417-375 PDS WIC

OWNER/DEVELOPER:
LANDMARK COMMUNITIES, INC.
3500 North Rock Road Bldg. #100 Wichita, Kansas 67226

Landmark

DRAWN JULY 1987
CHECKED
REVISED SEPT. 1987
OCT. 1987

SHEET 1 OF ONE