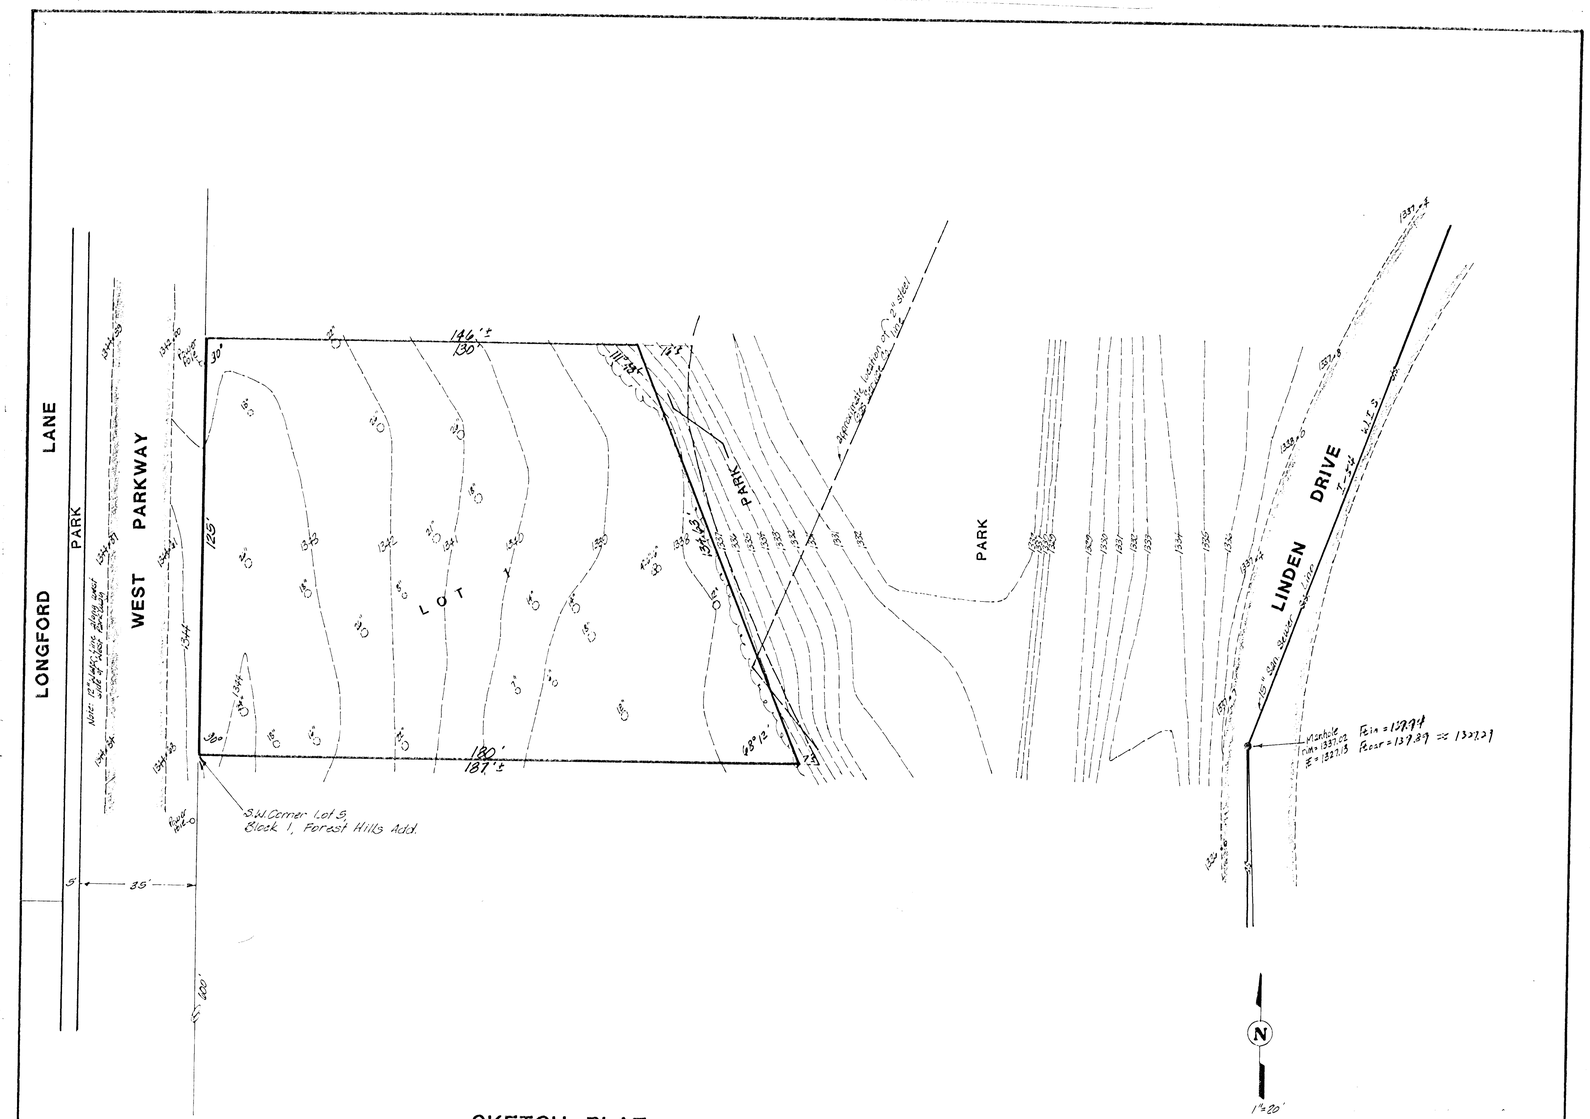

SKETCH PLAT

GRAFF ADDITION

The south 125 feet of Lot 5, Block 1,

Forest Hills, Sedgwick County, Kansas

Contract Purchaser:

Janet S. Graff and

Thomas T. Graff

BAUGHMAN COMPANY, P.A.
SURVEYING & ENGINEERING
316 262-7271 • 330 LAURA • WICHITA, KANSAS 67211