PRELIMINARY PLAT

OF

CORPORATE AIRPARK ADDITION

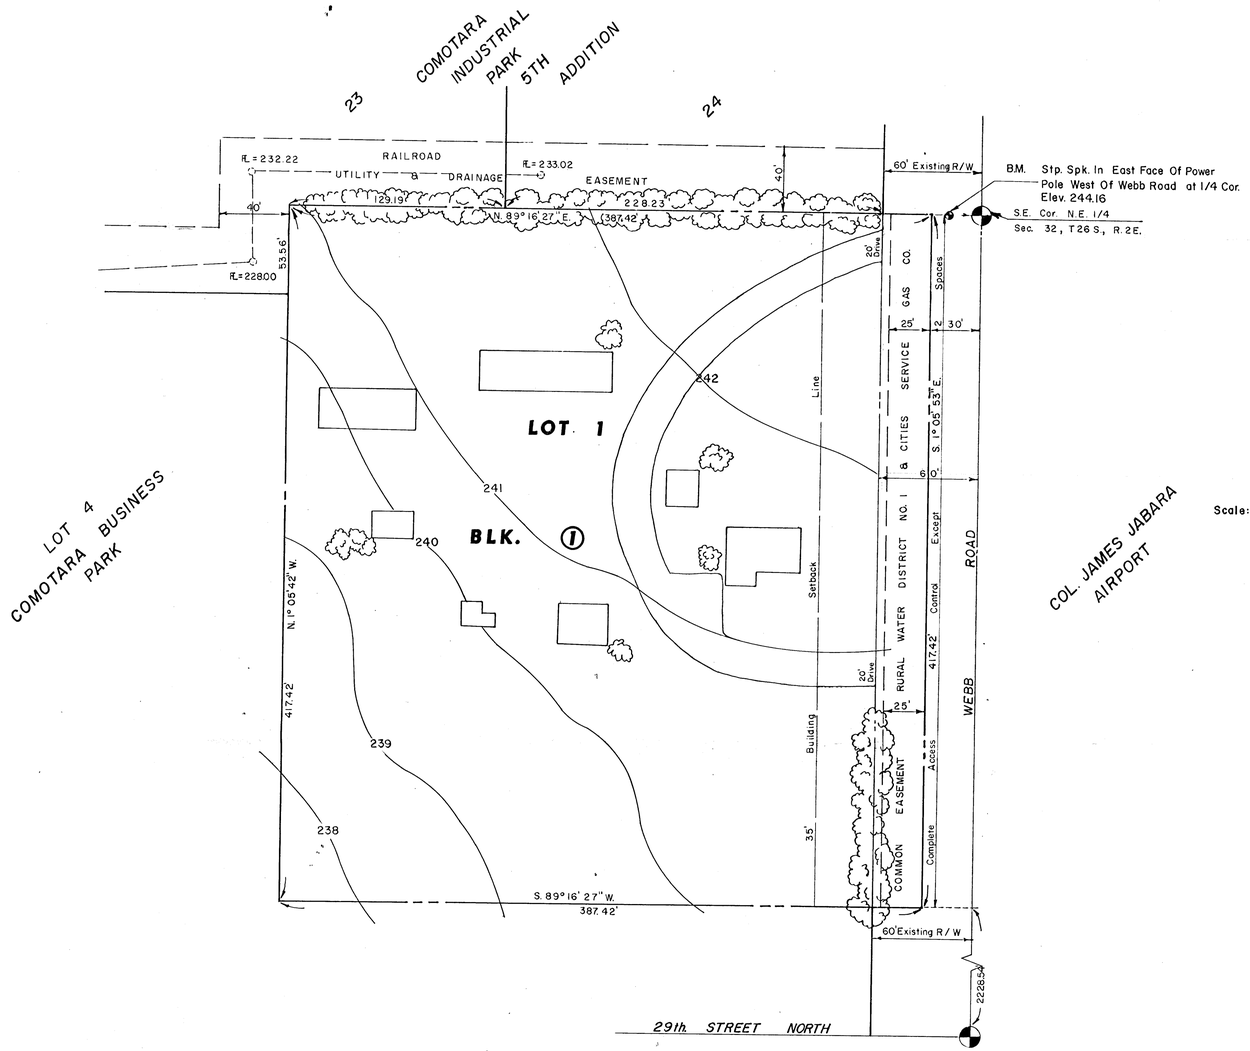

Scale: 1" = 40'

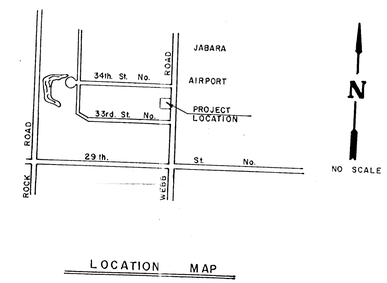

LOCATION MAP

MID-KANSAS ENGINEERING CONSULTANTS PA
240 NORTH ROCK ROAD SUITE 130
WICHITA, KANSAS 67206
682-6561