PRELIMINARY PLAT

CORRIGAN ADDITION

WICHITA, SEDGWICK COUNTY, KANSAS

NO STORM

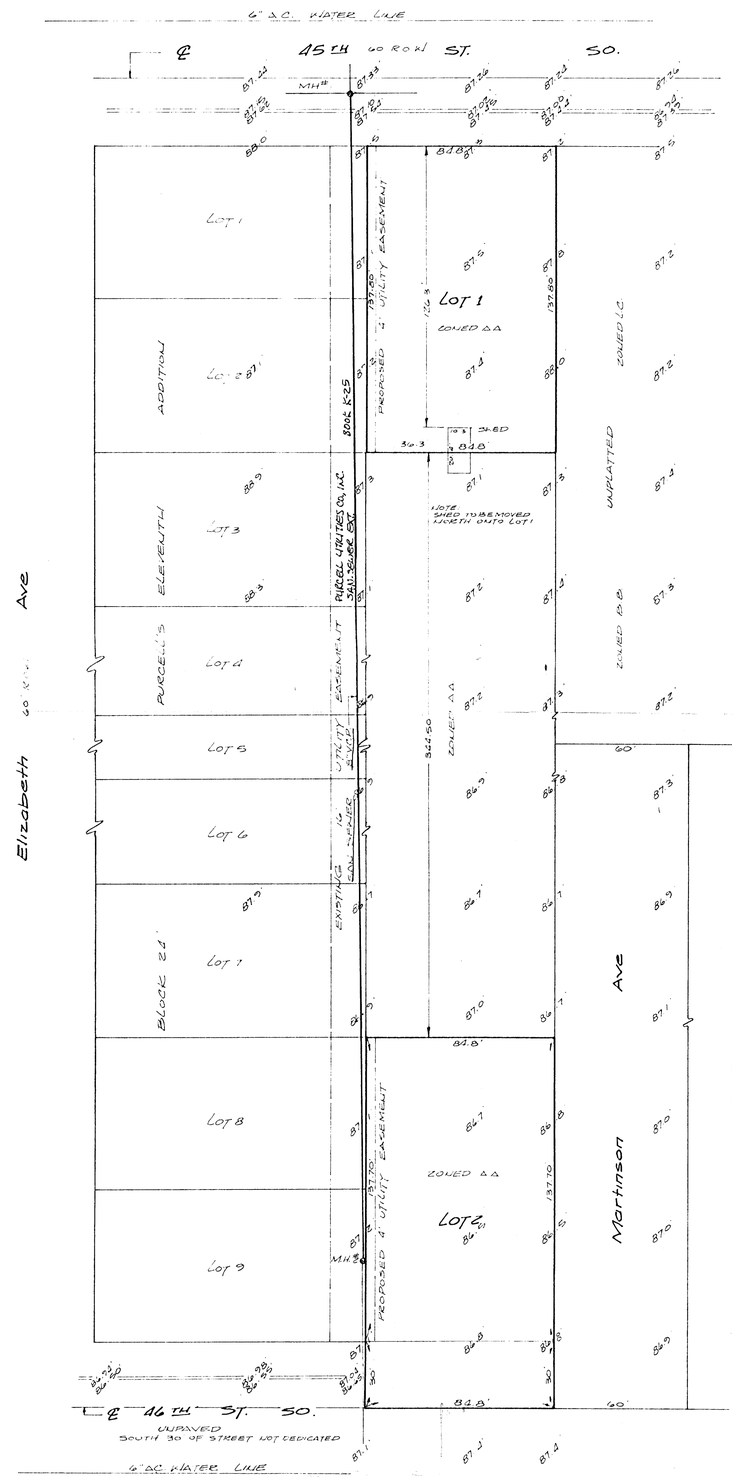

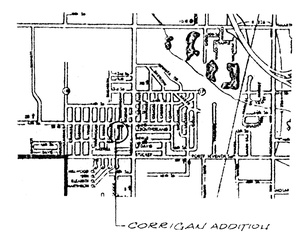

UTILITIES:
OVERHEAD ELECTRIC AND UNDERGROUND TELEPHONE LOCATED IN U UTILITY EASEMENT, BLOCK 24, PURCELL'S 11TH ADDITION

SAN. SEWER
MANHOLE #1 - RIM 1315
OUT-EAST 13.33'
IN - FIRST 13.17'
IN - NORTH 12.71'
IN - SOUTH 13.31'

MANHOLE #2 RIM - 1319
MANHOLE UNDER FENCE UNABLE TO OPEN

MANHOLE #3 RIM - 1316.44
NOT SHOWN OUT - NORTH 12.18'
10'± SOUTH OF IN - EAST 12.39'
MANHOLE #2

TOPOGRAPHIC SURVEY - 6/27/83
BENCH MARK - CITY DISC 47TH ST SO & SENECA
ELEV. 1312

PREPARED BY:
ALE CAPITOL LAND SURVEYORS
2100 N. GRAS, 24
WICHITA, KS 67203