FRAN'S ADDITION

SEDGWICK COUNTY, KANSAS

PRELIMINARY PLAT & DRAINAGE PLAN

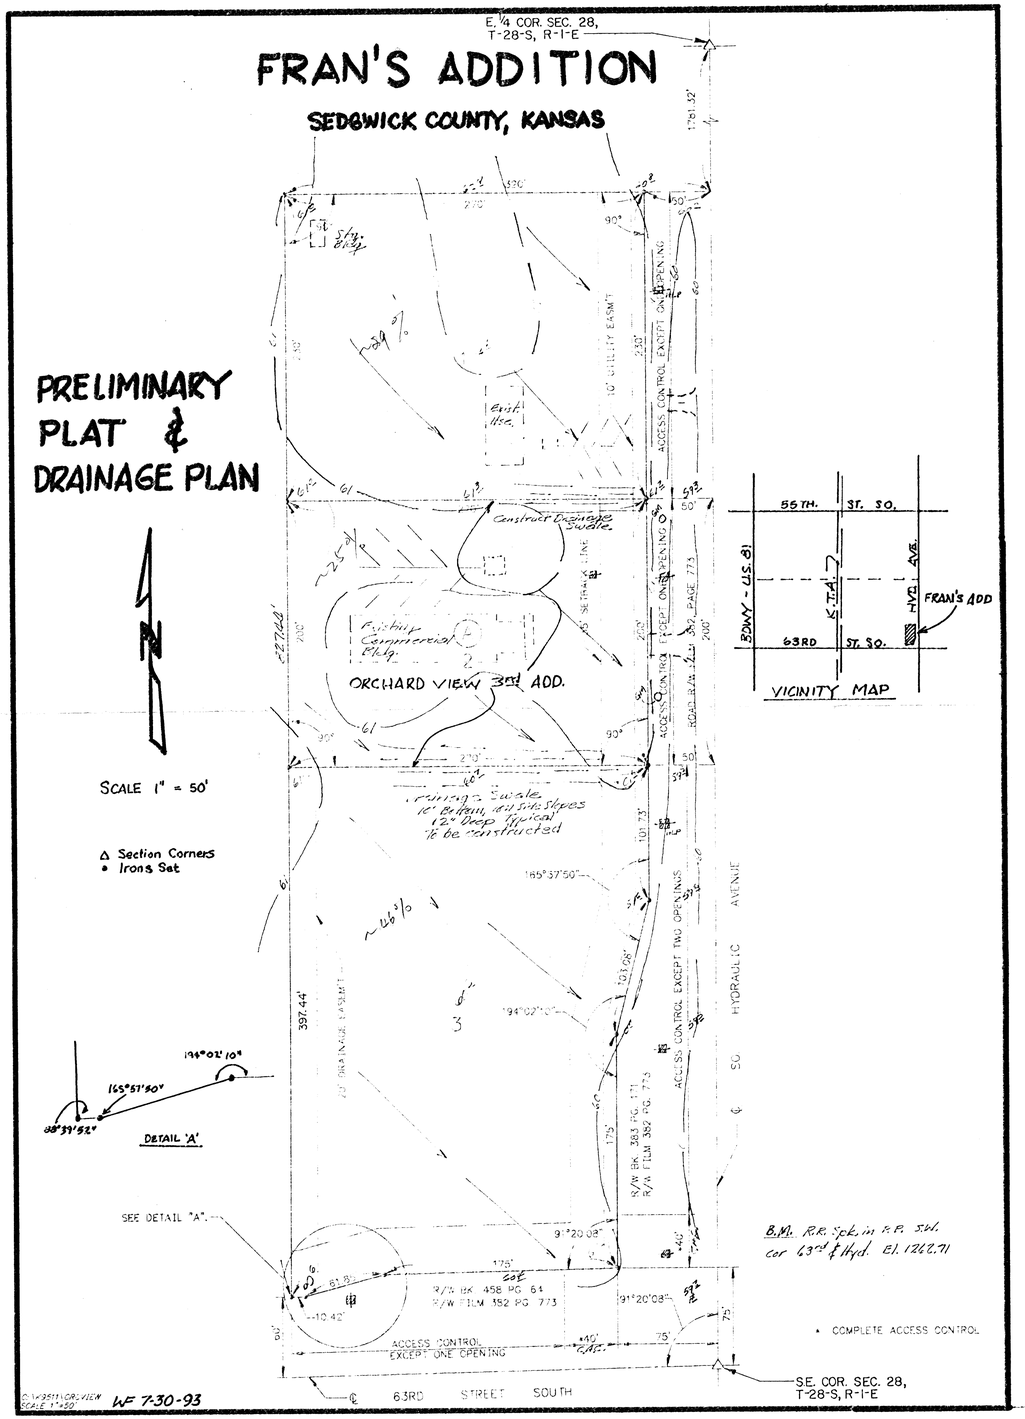

WF 7-30-93