GENERAL PROVISIONS

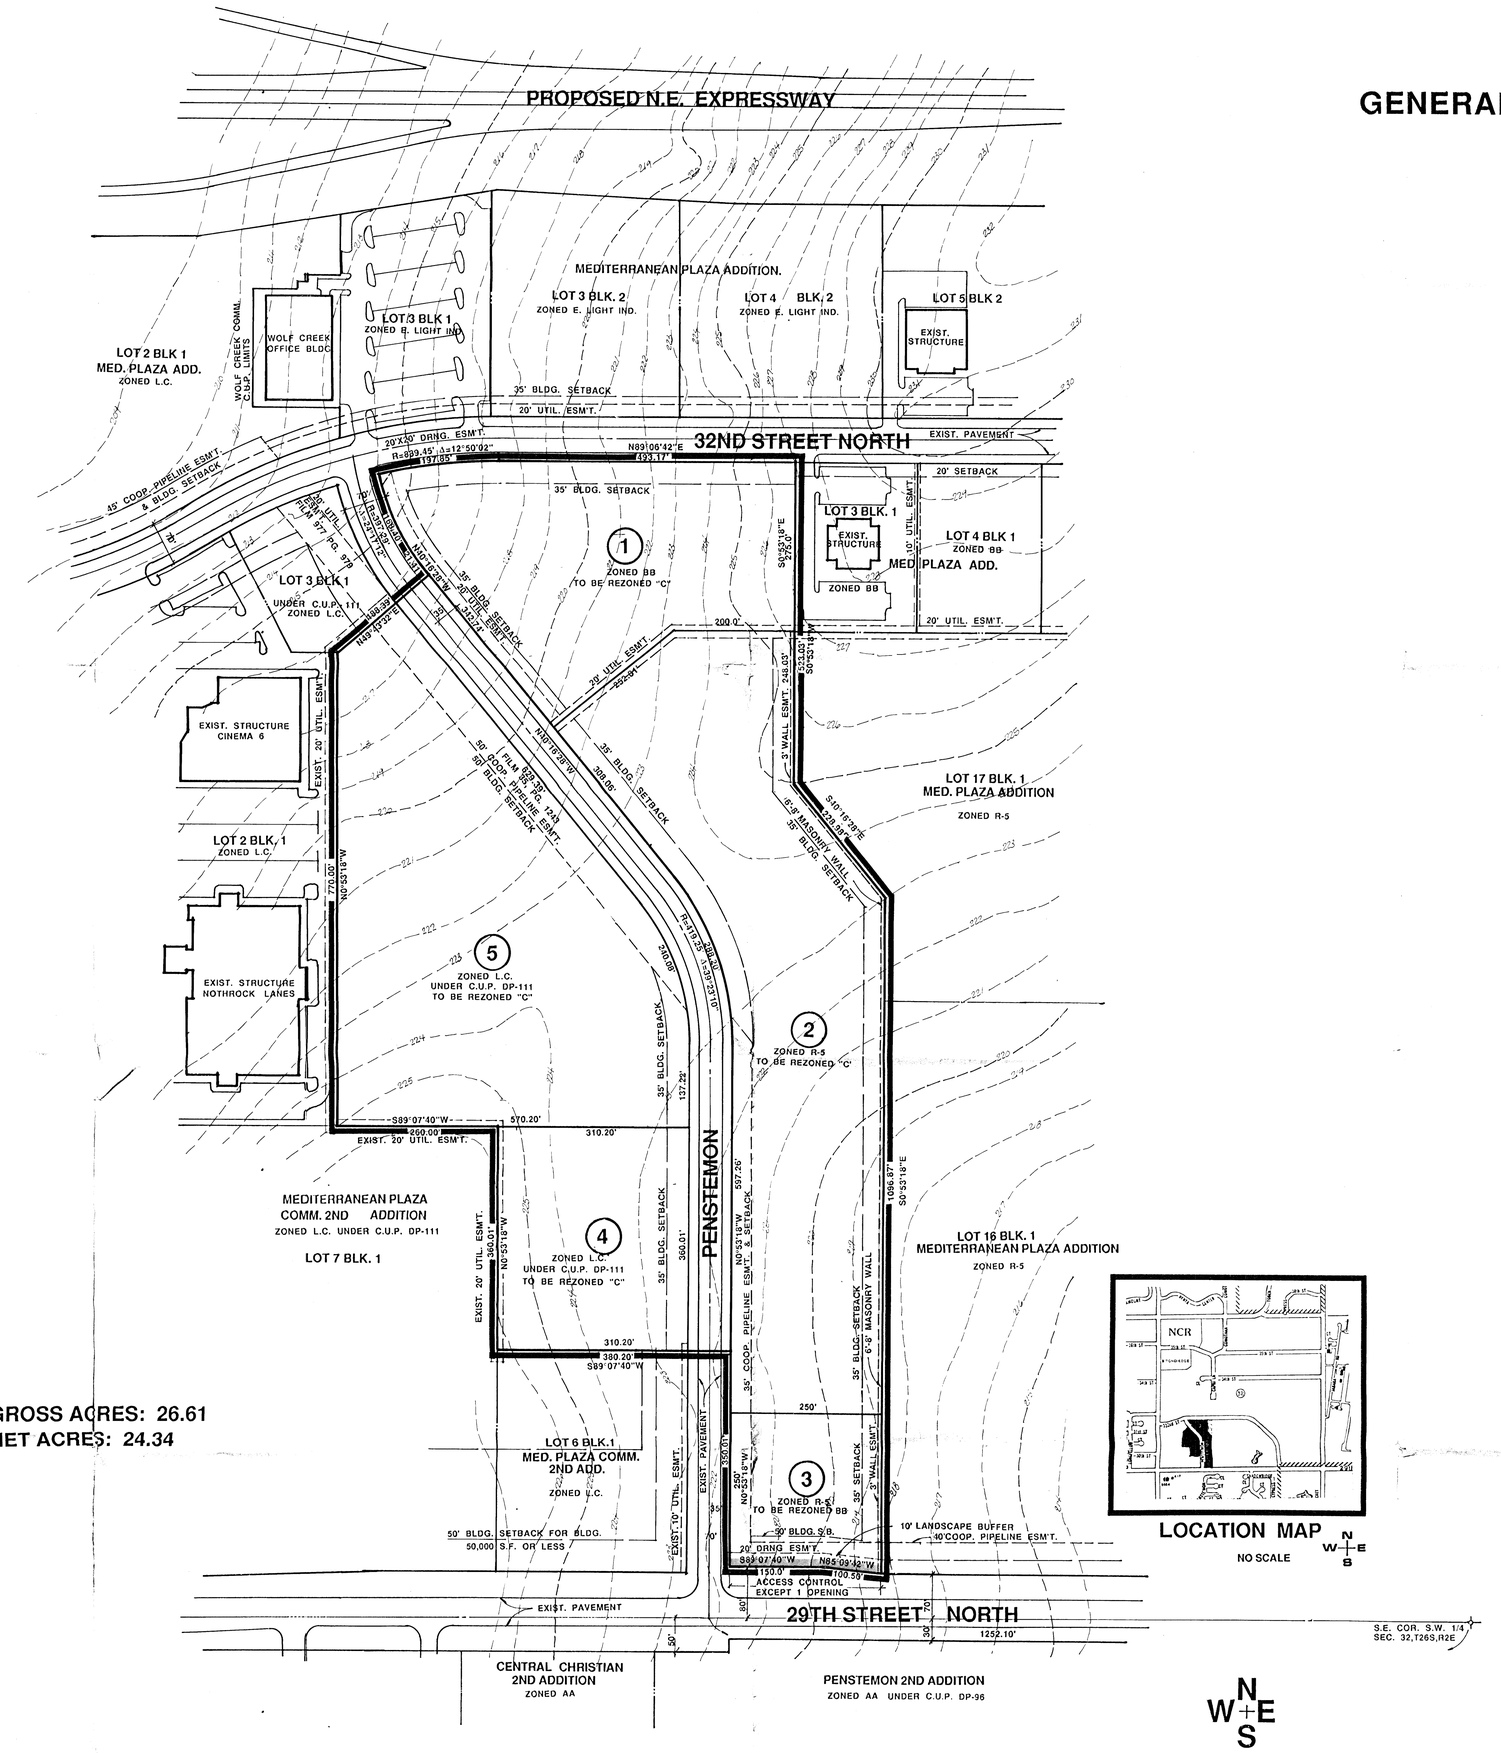

COMMERCIAL COMMUNITY UNIT PLAN

HOME DESIGN CENTER

OWNER: WOODLAWN DEVELOPMENT CO. 575 FOURTH FINANCIAL CENTER, WICHITA, KANSAS 67202

DATE: SEPTEMBER 8, 1989 OCT. 9, 1989

100' 50' 0 50' 100' 200' 250'

BILL G. YUNG DESIGN
4912 E. 29TH STREET NORTH WICHITA, KS 67220 316-683-5567