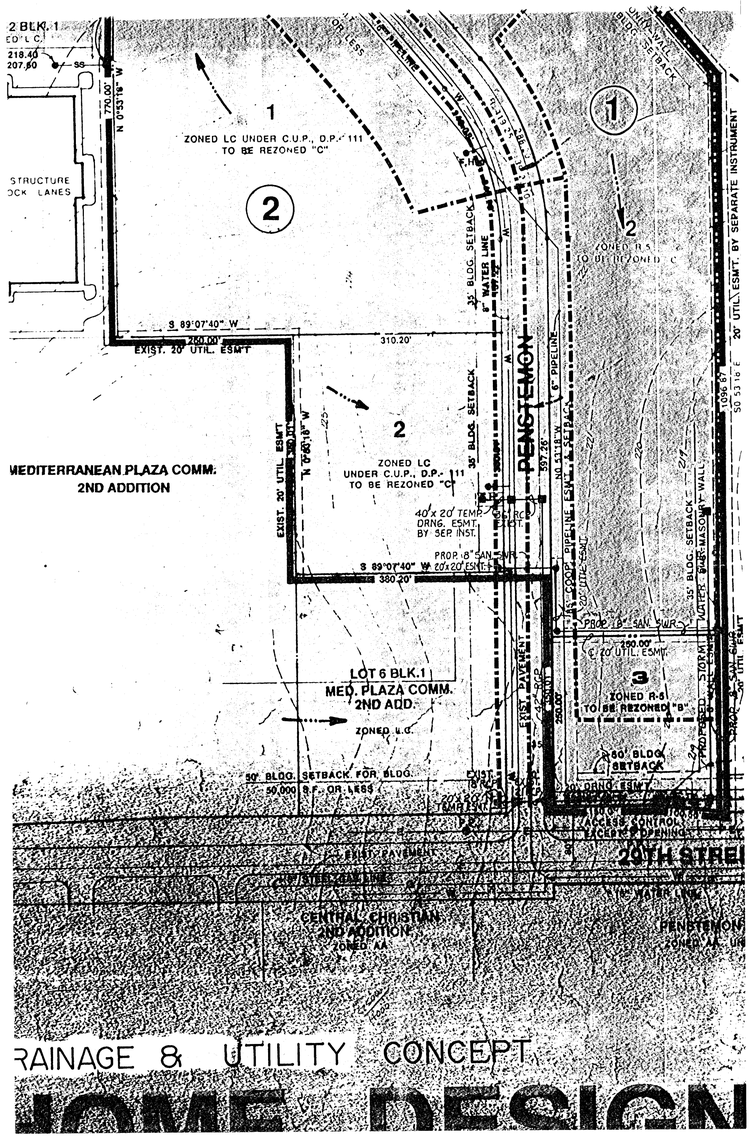
1
ZONED LC UNDER C.U.P., D.P.- 111
TO BE REZONED "C"
2
ZONED LC
UNDER C.U.P., D.P.- 111
TO BE REZONED "C"
MEDITERRANEAN PLAZA COMM.
2ND ADDITION
S 89°07'40" W
EXIST. 20' UTIL. ESM'T
310.20'
380.20'
PENSTEMON
LOT 6 BLK.1
MED. PLAZA COMM.
2ND ADD.
ZONED L.C.
3
ZONED R-5
TO BE REZONED "B"
50' BLDG. SETBACK
20TH STREET
CENTRAL CHRISTIAN
2ND ADDITION
ZONED AA
PENSTEMON
ZONED AA
RAINAGE & UTILITY CONCEPT
OME DESIGN