SKETCH PLAT

HENRY J. JACOBS ADDITION

WICHITA, SEDGWICK COUNTY, KANSAS

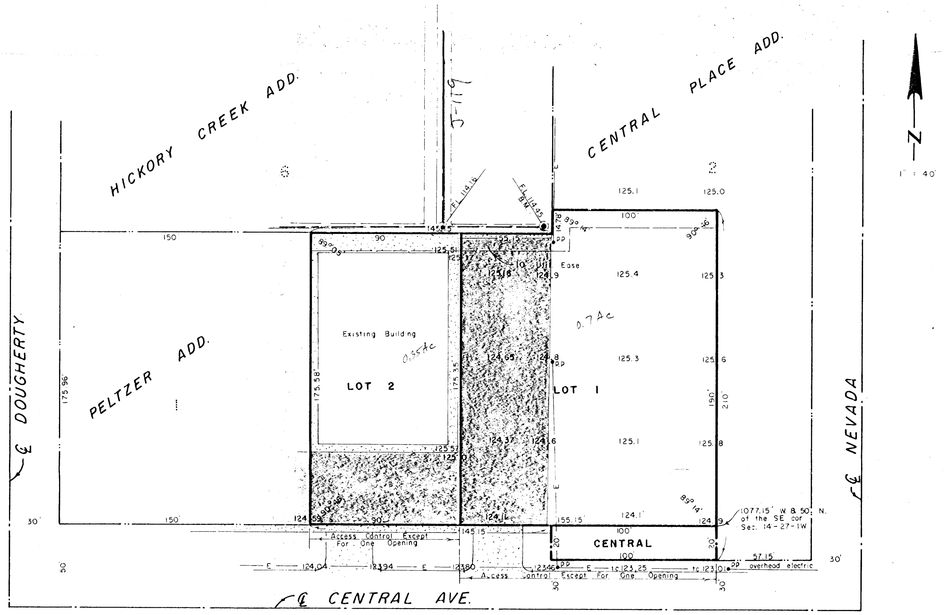

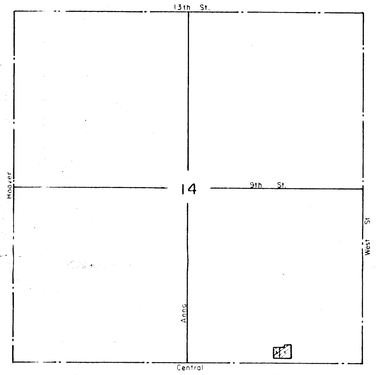

VICINITY MAP
1" = 1000'

FOR: HENRY J. JACOBS
9314 HARVEST LANE
WICHITA, KANSAS 67212

TOPO MADE SEPT. 9, 1987.

B.M. ELEV. 126.40 - TOP OF MH AT NE COR. OF LOT 2, BLOCK A, PELTZER ADD.

LOWELL D. HIGH, L.S.
1542 S. ST. FRANCIS
WICHITA, KANSAS 67211
SEPTEMBER 2, 1987