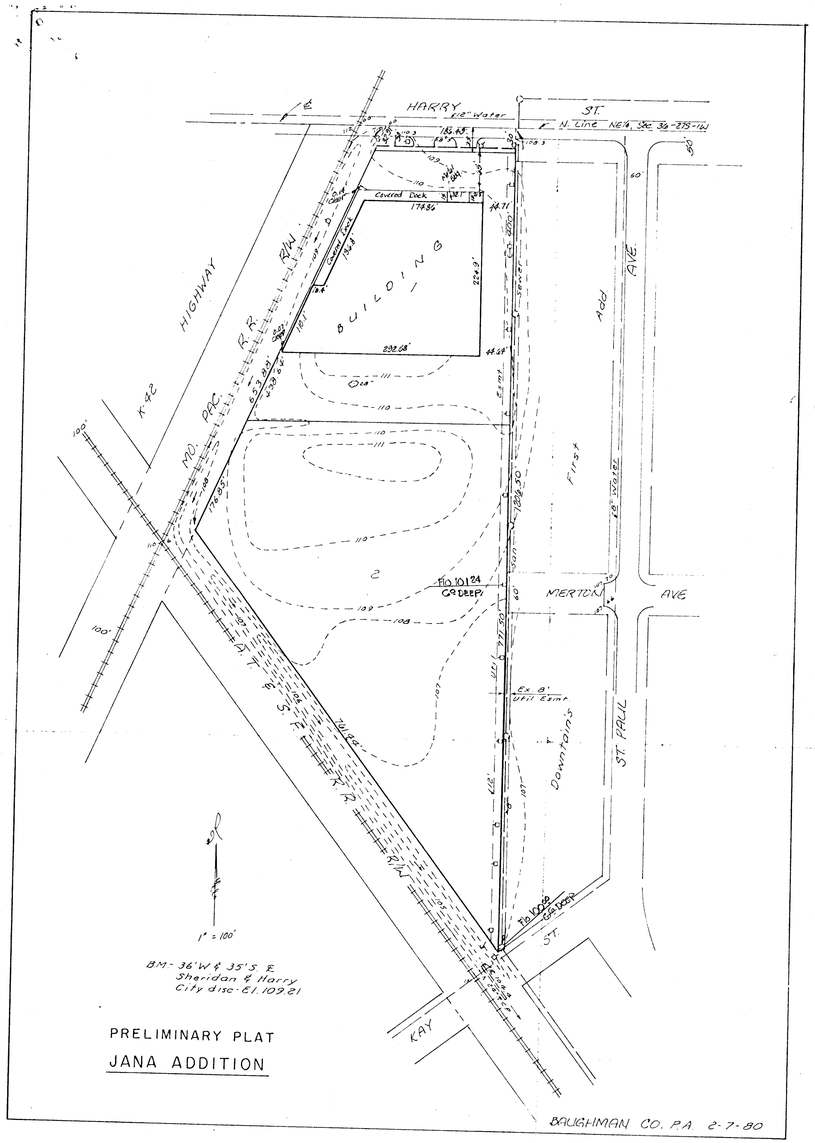
HARRY ST.
N. LINE NE¼ SEC 36-27S-1W
Covered Dock
BUILDING
HIGHWAY
K-42
MO. PAC. R.R.
Add
AVE
MERTON
AVE
ST. PAUL
Downtown
KAY
ST.
1" = 100'
BM - 36' W & 35' S. E.
Sheridan & Harry
City disc - El. 1092.1
PRELIMINARY PLAT
JANA ADDITION
BAUGHMAN CO. P.A. 2-7-80