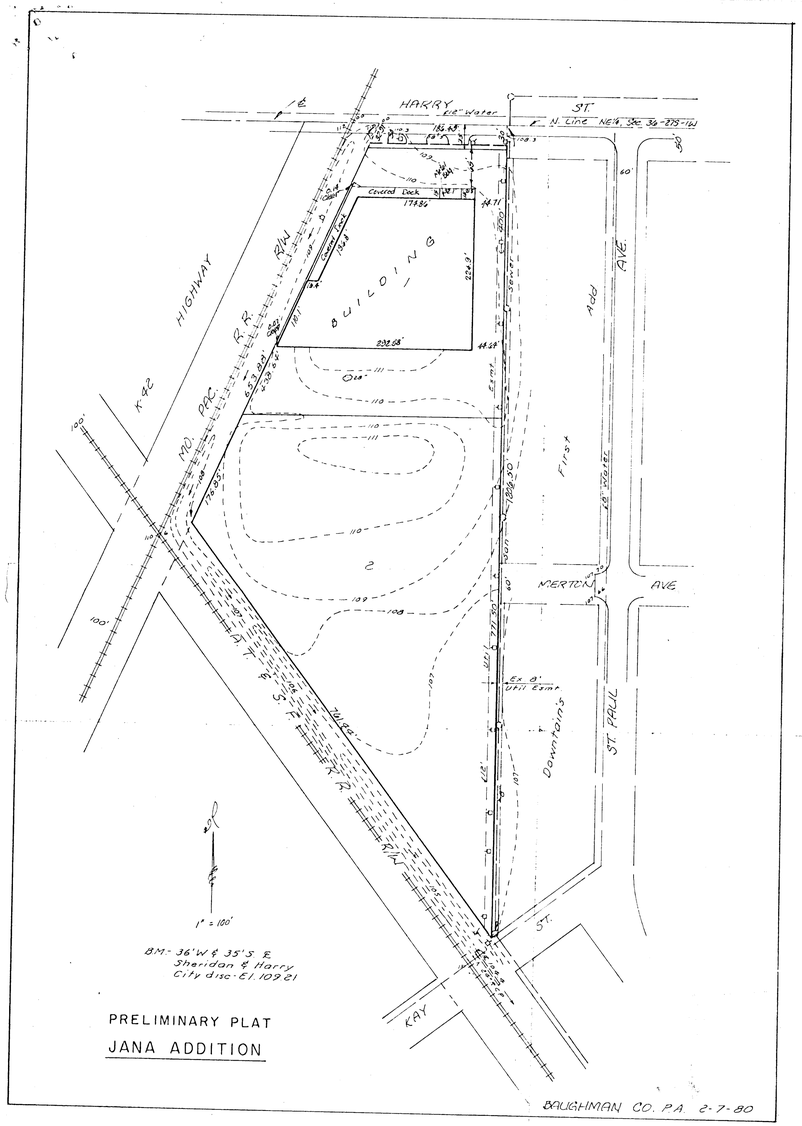
HARRY ST.
N. Line NE¼ Sec. 36-27S-16E
Covered Deck
BUILDING
HIGHWAY
K-42
MO. PAC. R.R.
R/W
S.F. R.R.
R/W
Add
First
AVE.
MERTON
AVE
ST. PAUL
Downtowns
Ex. 8' Util Esmt
KAY
ST.
1" = 100'
B.M.: 36'W & 35'S E
Sheridan & Harry
City disc. El. 1039.21
PRELIMINARY PLAT
JANA ADDITION
BAUGHMAN CO. P.A. 2-7-80