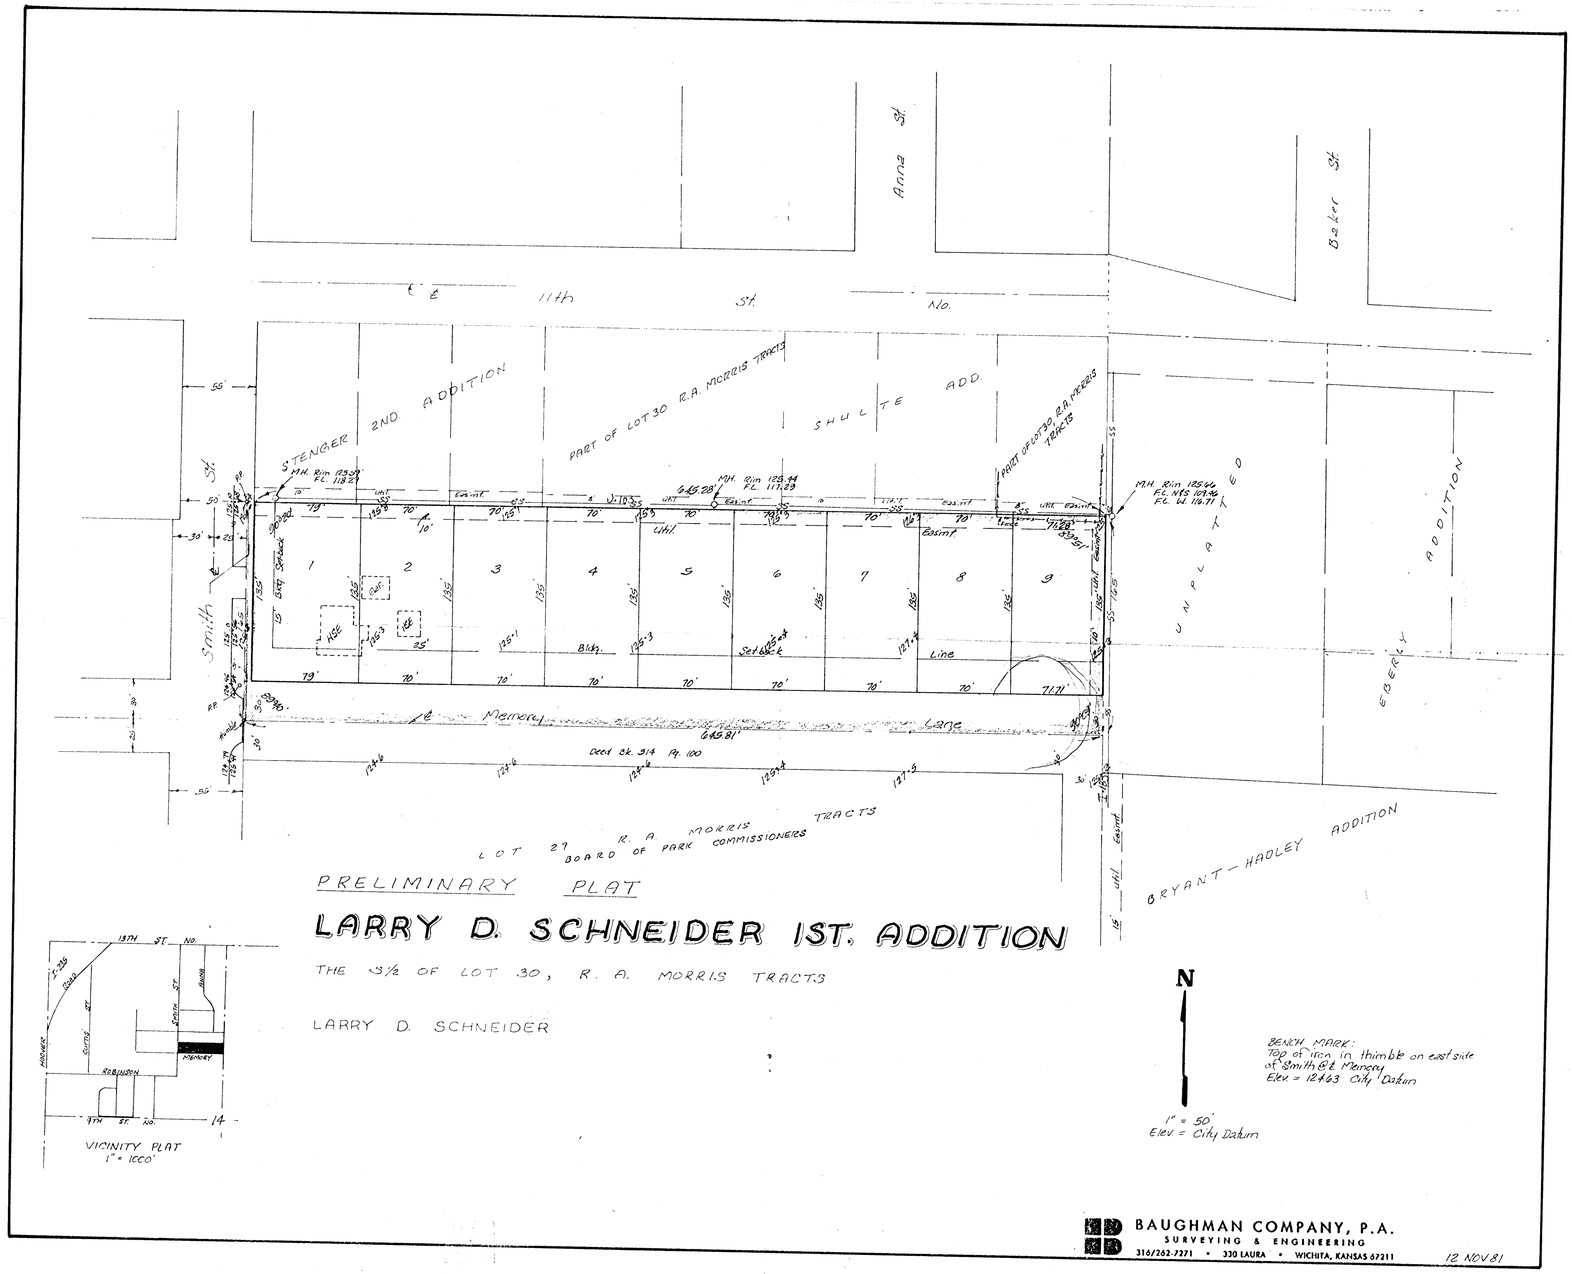

PRELIMINARY PLAT

LARRY D. SCHNEIDER 1ST. ADDITION

THE S½ OF LOT 30, R. A. MORRIS TRACTS

LARRY D. SCHNEIDER

VICINITY PLAT
1" = 1000'

BENCH MARK:
Top of iron in thimble on east side of Smith @ E. Memory
Elev. = 1263 City Datum

1" = 50'
Elev. = City Datum

BAUGHMAN COMPANY, P.A.
SURVEYING & ENGINEERING
316/262-7271 • 330 LAURA • WICHITA, KANSAS 67211

12 NOV 81