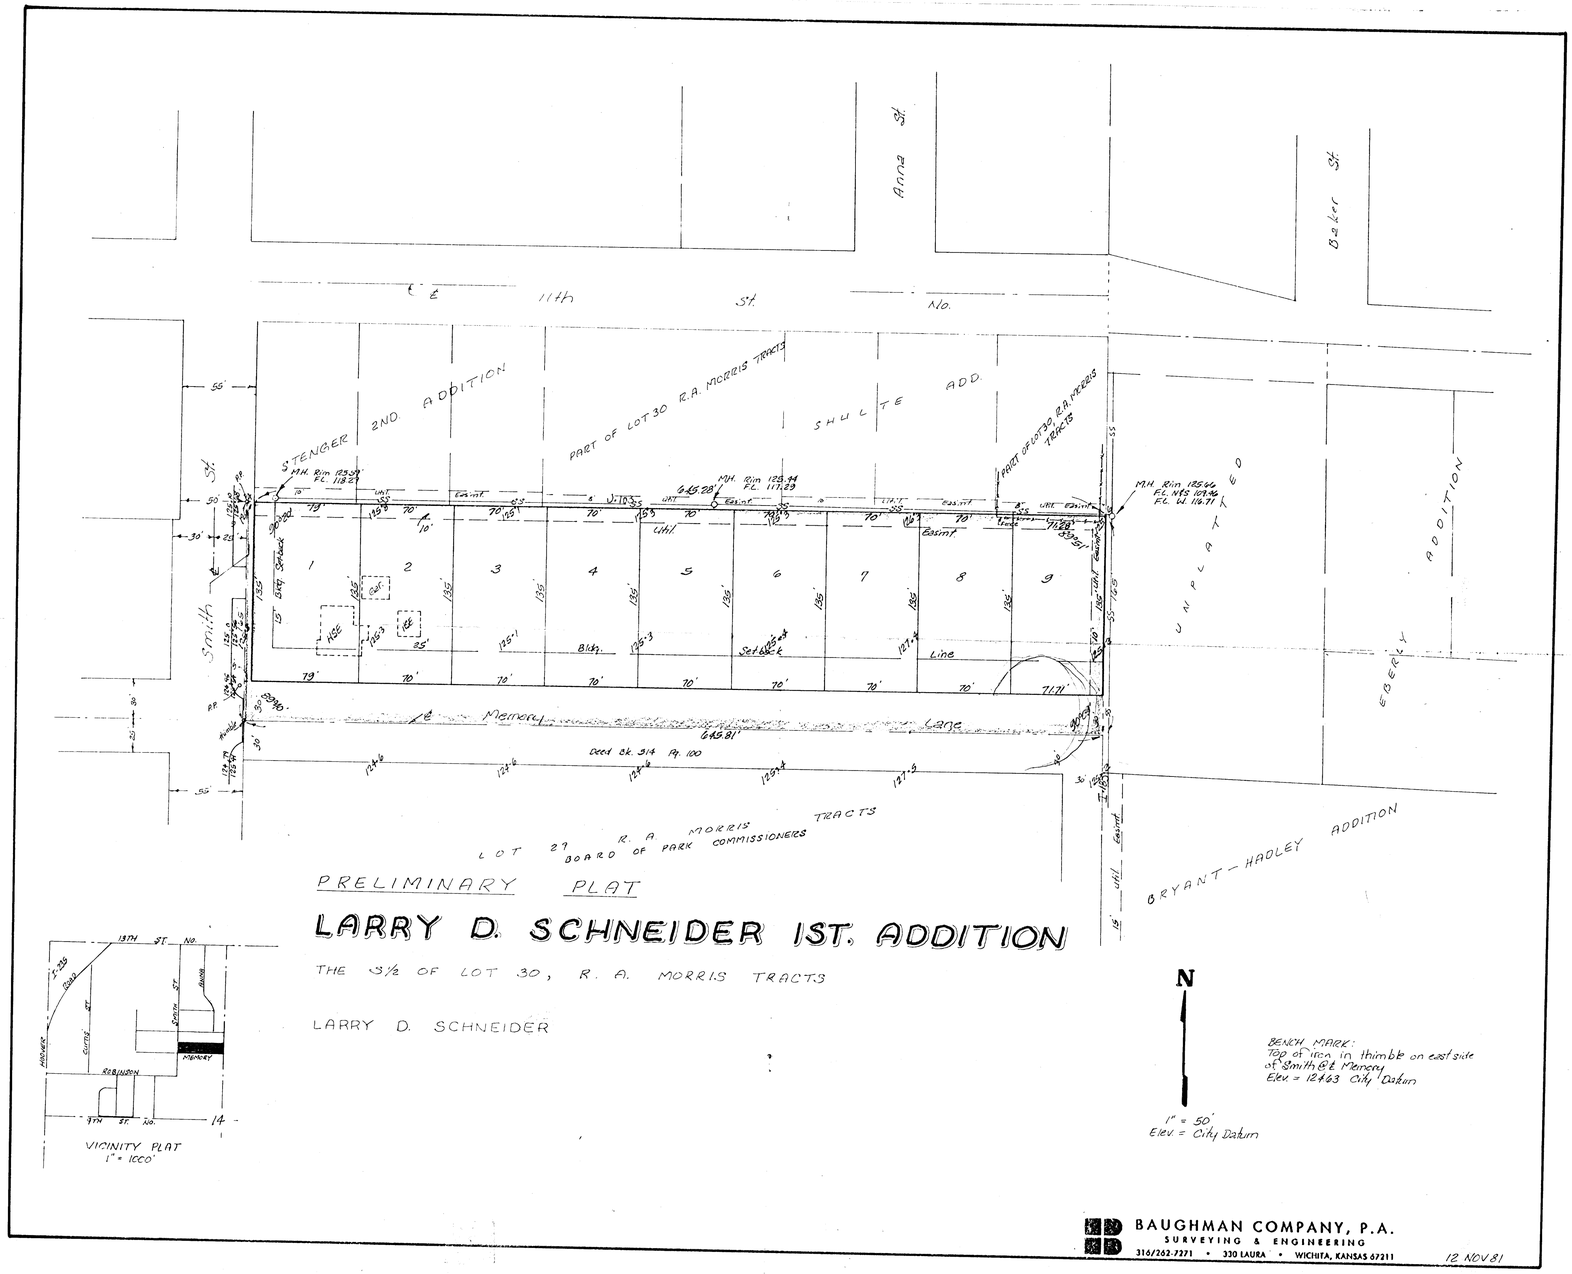
E 11th St. No.
Anna St.
Baker St.
Smith St.
STENGER 2ND ADDITION
PART OF LOT 30 R.A. MORRIS TRACTS
SHULTE ADD.
PART OF LOT 30 R.A. MORRIS TRACTS
UNPLATTED
EBERLY ADDITION
BRYANT-HADLEY ADDITION
E Memory Lane
Doc. Bk. 314 Pg. 100
LOT 29 R.A. MORRIS TRACTS
BOARD OF PARK COMMISSIONERS
Bldg. Set Back Line
Util. Easmt.
1 2 3 4 5 6 7 8 9
PRELIMINARY PLAT
LARRY D. SCHNEIDER 1ST. ADDITION
THE S½ OF LOT 30, R. A. MORRIS TRACTS
LARRY D. SCHNEIDER
N
1" = 50'
Elev = City Datum
BENCH MARK:
Top of iron in thimble on east side of Smith & E Memory
Elev = 1243 City Datum
VICINITY PLAT
1" = 1000'
BAUGHMAN COMPANY, P.A.
SURVEYING & ENGINEERING
316/262-7271 • 330 LAURA • WICHITA, KANSAS 67211
12 NOV 81