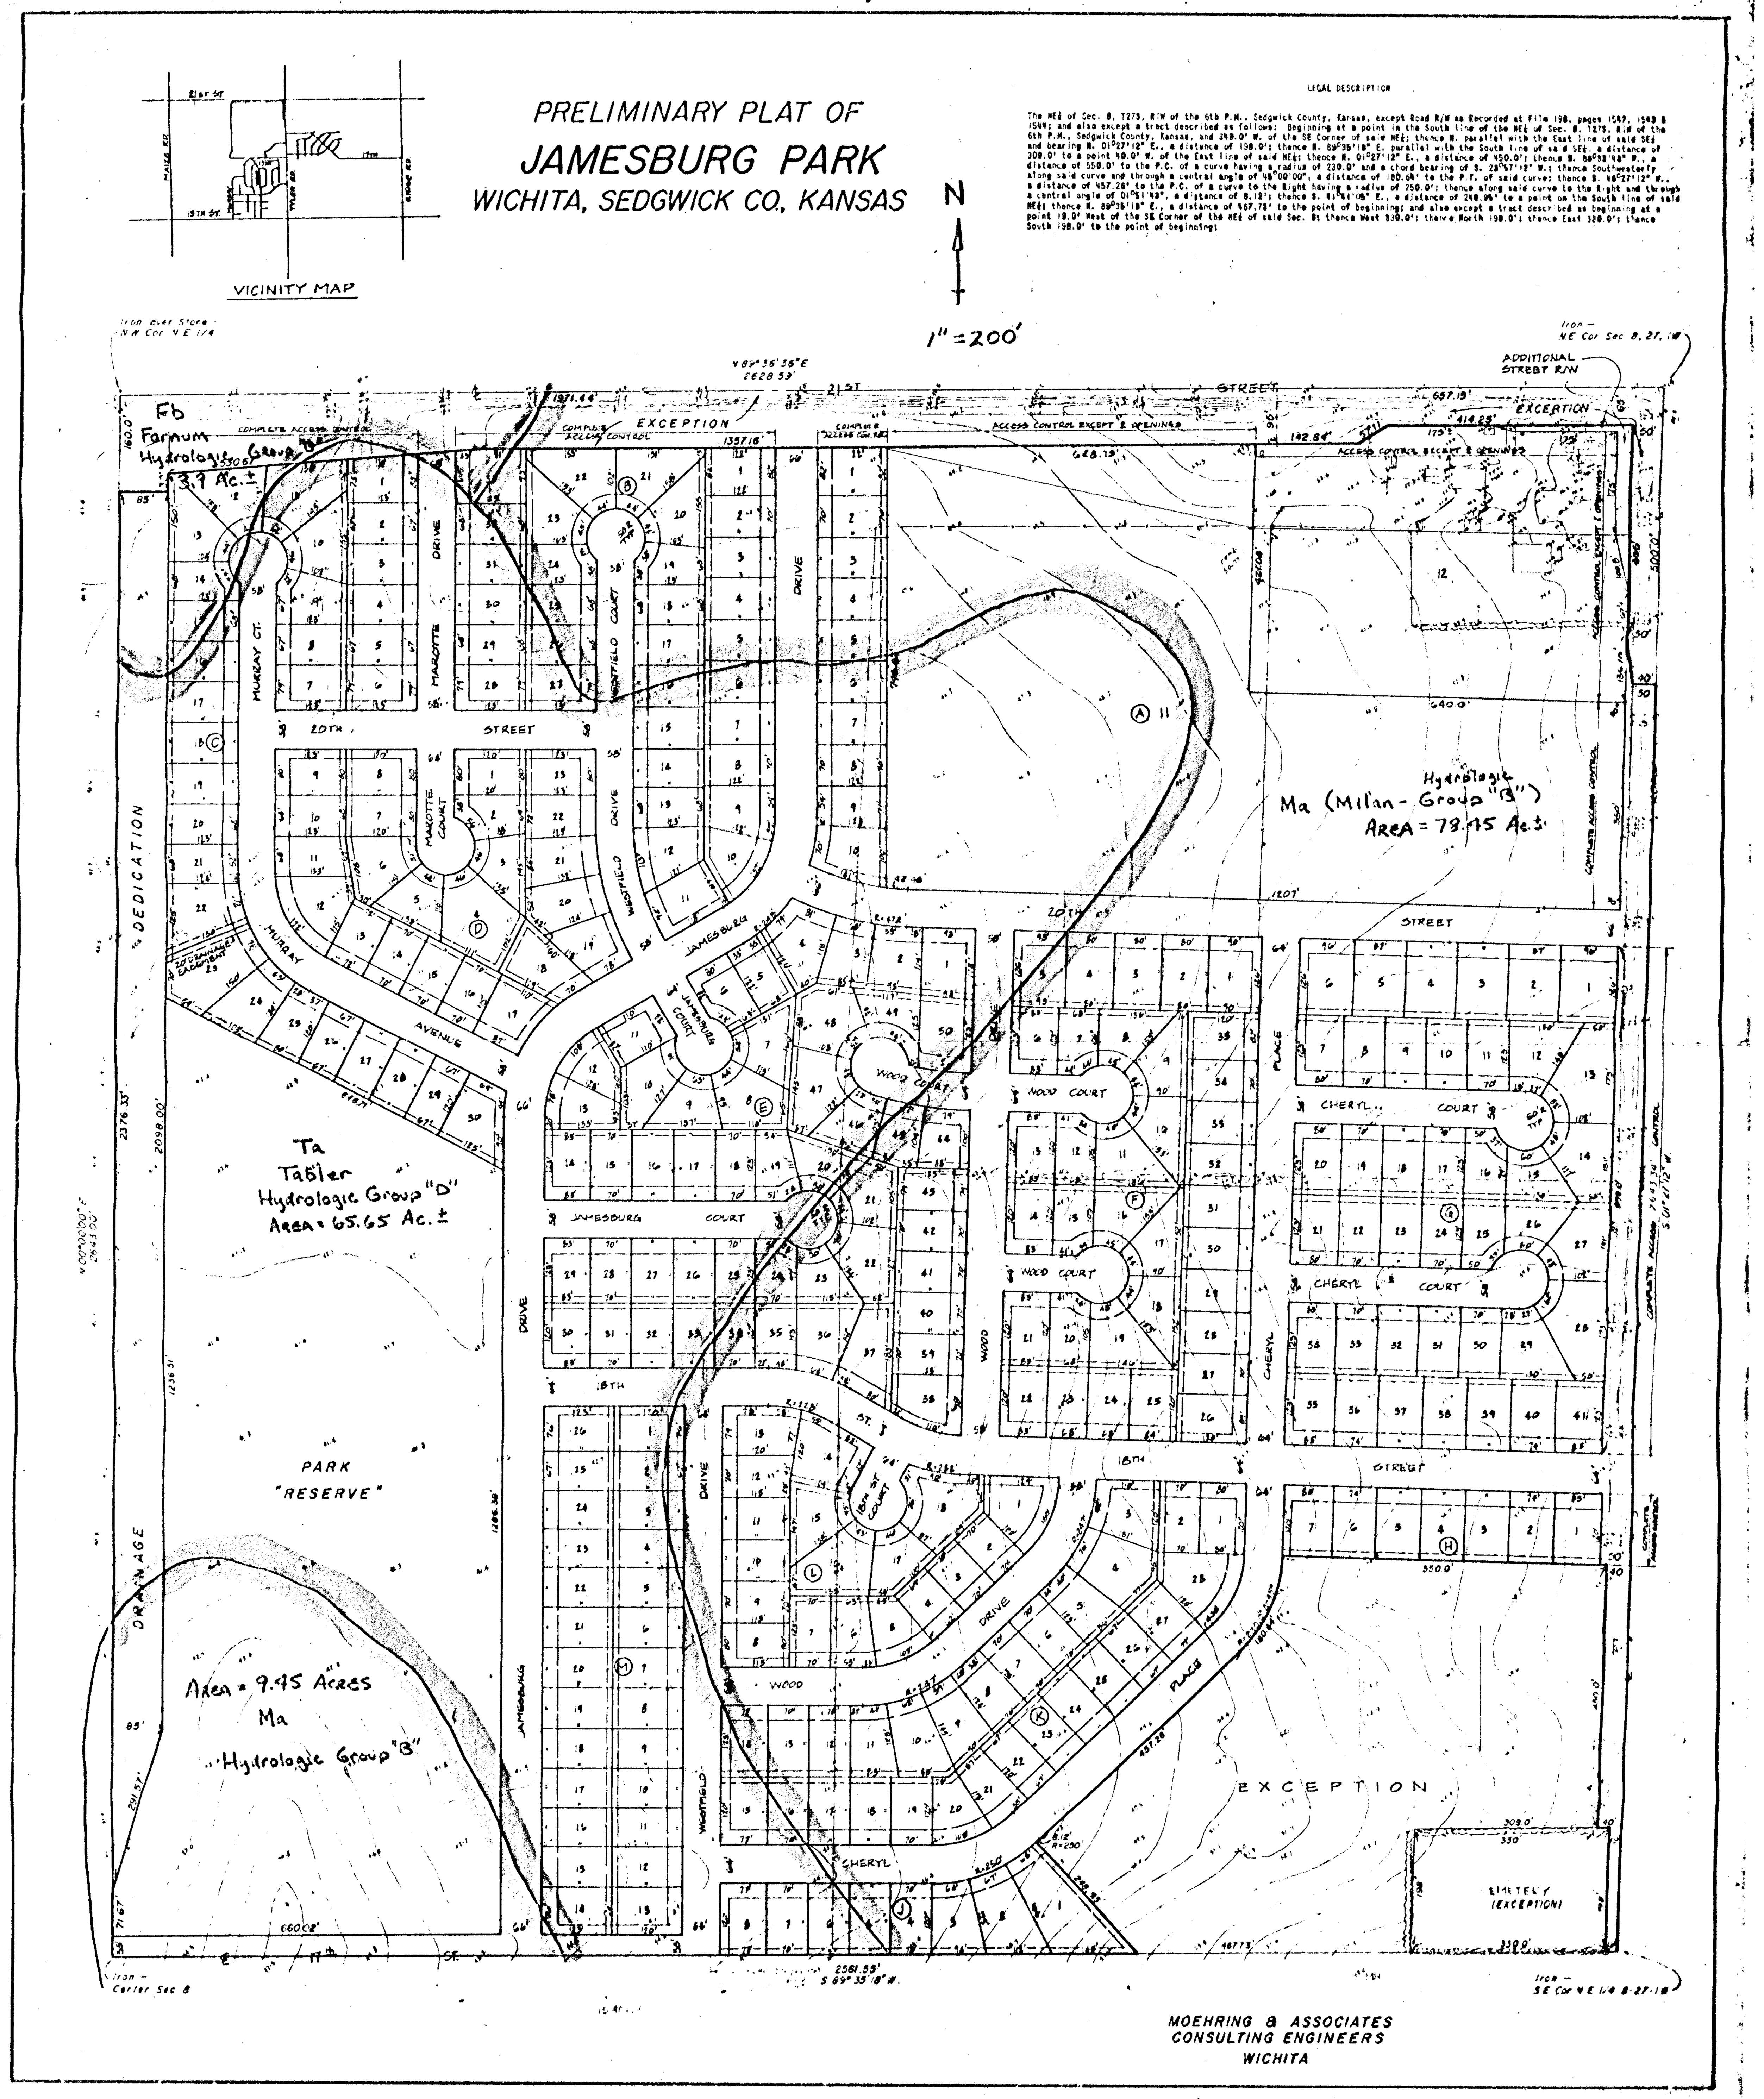
PRELIMINARY PLAT OF
JAMESBURG PARK
WICHITA, SEDGWICK CO., KANSAS
VICINITY MAP
N
1" = 200'
LEGAL DESCRIPTION
EXCEPTION
ADDITIONAL STREET R/W
Fb Farnum Hydrologic Group "B"
MURRAY CT.
MARCOTTE DRIVE
MARCOTTE COURT
WESTFIELD COURT
20TH STREET
WESTFIELD DRIVE
JAMESBURG DRIVE
MURRAY AVENUE
DEDICATION
Hydrologic Ma (Milan - Group "B")
Area = 78.45 Ac.±
Ta Tabler Hydrologic Group "D" Area = 65.65 Ac.±
JAMESBURG COURT
WOOD COURT
WOOD PLACE
CHERYL COURT
CHERYL PLACE
18TH STREET
PARK "RESERVE"
DRAINAGE
Area = 9.45 Acres Ma "Hydrologic Group "B"
WOOD DRIVE
CHERYL
EXCEPTION
CEMETERY (EXCEPTION)
MOEHRING & ASSOCIATES
CONSULTING ENGINEERS
WICHITA